


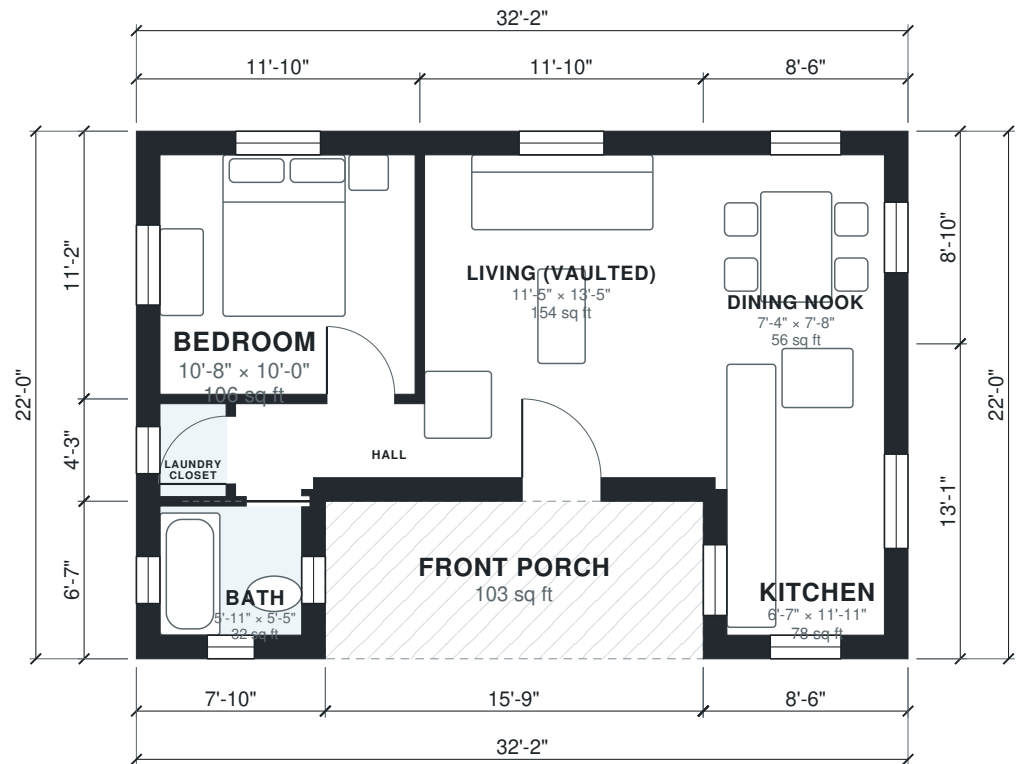

AI ARCHITECTURES Plan Studio · ai-architectures.com
PROJECT Backyard Cottage with Deep Front Porch Modern Cottage
SHEET TITLE Floor Plan
GROSS AREA (THIS LEVEL) 603 sq ft
GROSS AREA (TOTAL) 603 sq ft
ENVELOPE 32'-2" × 22'-0"
SCALE 1/8" = 1'-0" on Tabloid 11×17
DATE 2026-10-11
PROJECT NO. backyard-cottage-p
CONCEPT DESIGN — NOT FOR CONSTRUCTION OR PERMIT. Generated with AI and may contain errors. Verify all dimensions and code requirements with a licensed architect or engineer.



Area Schedule

LEVEL	ROOM	SIZE	NET AREA	GROSS AREA
1	Bath	5'-11" × 5'-5"	32 sq ft	52 sq ft
1	Bedroom	10'-8" × 10'-0"	106 sq ft	132 sq ft
1	Dining Nook	7'-4" × 7'-8"	56 sq ft	76 sq ft
1	Hall	7'-6" × 3'-1"	23 sq ft	34 sq ft
1	Kitchen	6'-7" × 11'-11"	78 sq ft	112 sq ft
1	Laundry Closet	2'-9" × 3'-10"	11 sq ft	17 sq ft
1	Living (Vaulted)	11'-5" × 13'-5"	154 sq ft	182 sq ft
1	Front Porch (outdoor)	15'-9" × 6'-7"	103 sq ft	103 sq ft
Total indoor			460 sq ft	603 sq ft

AI ARCHITECTURES

Plan Studio · ai-architectures.com

PROJECT

Backyard Cottage with Deep Front Porch

Modern Cottage

SHEET TITLE

Area Schedule

GROSS AREA (THIS LEVEL)

603 sq ft

GROSS AREA (TOTAL)

603 sq ft

ENVELOPE

32'-2" × 22'-0"

SCALE

NTS on Tabloid 11×17

DATE

2026-10-11

PROJECT NO.

backyard-cottage-p

CONCEPT DESIGN — NOT FOR CONSTRUCTION OR PERMIT. Generated with AI and may contain errors. Verify all dimensions and code requirements with a licensed architect or engineer.

SHEET

A-102