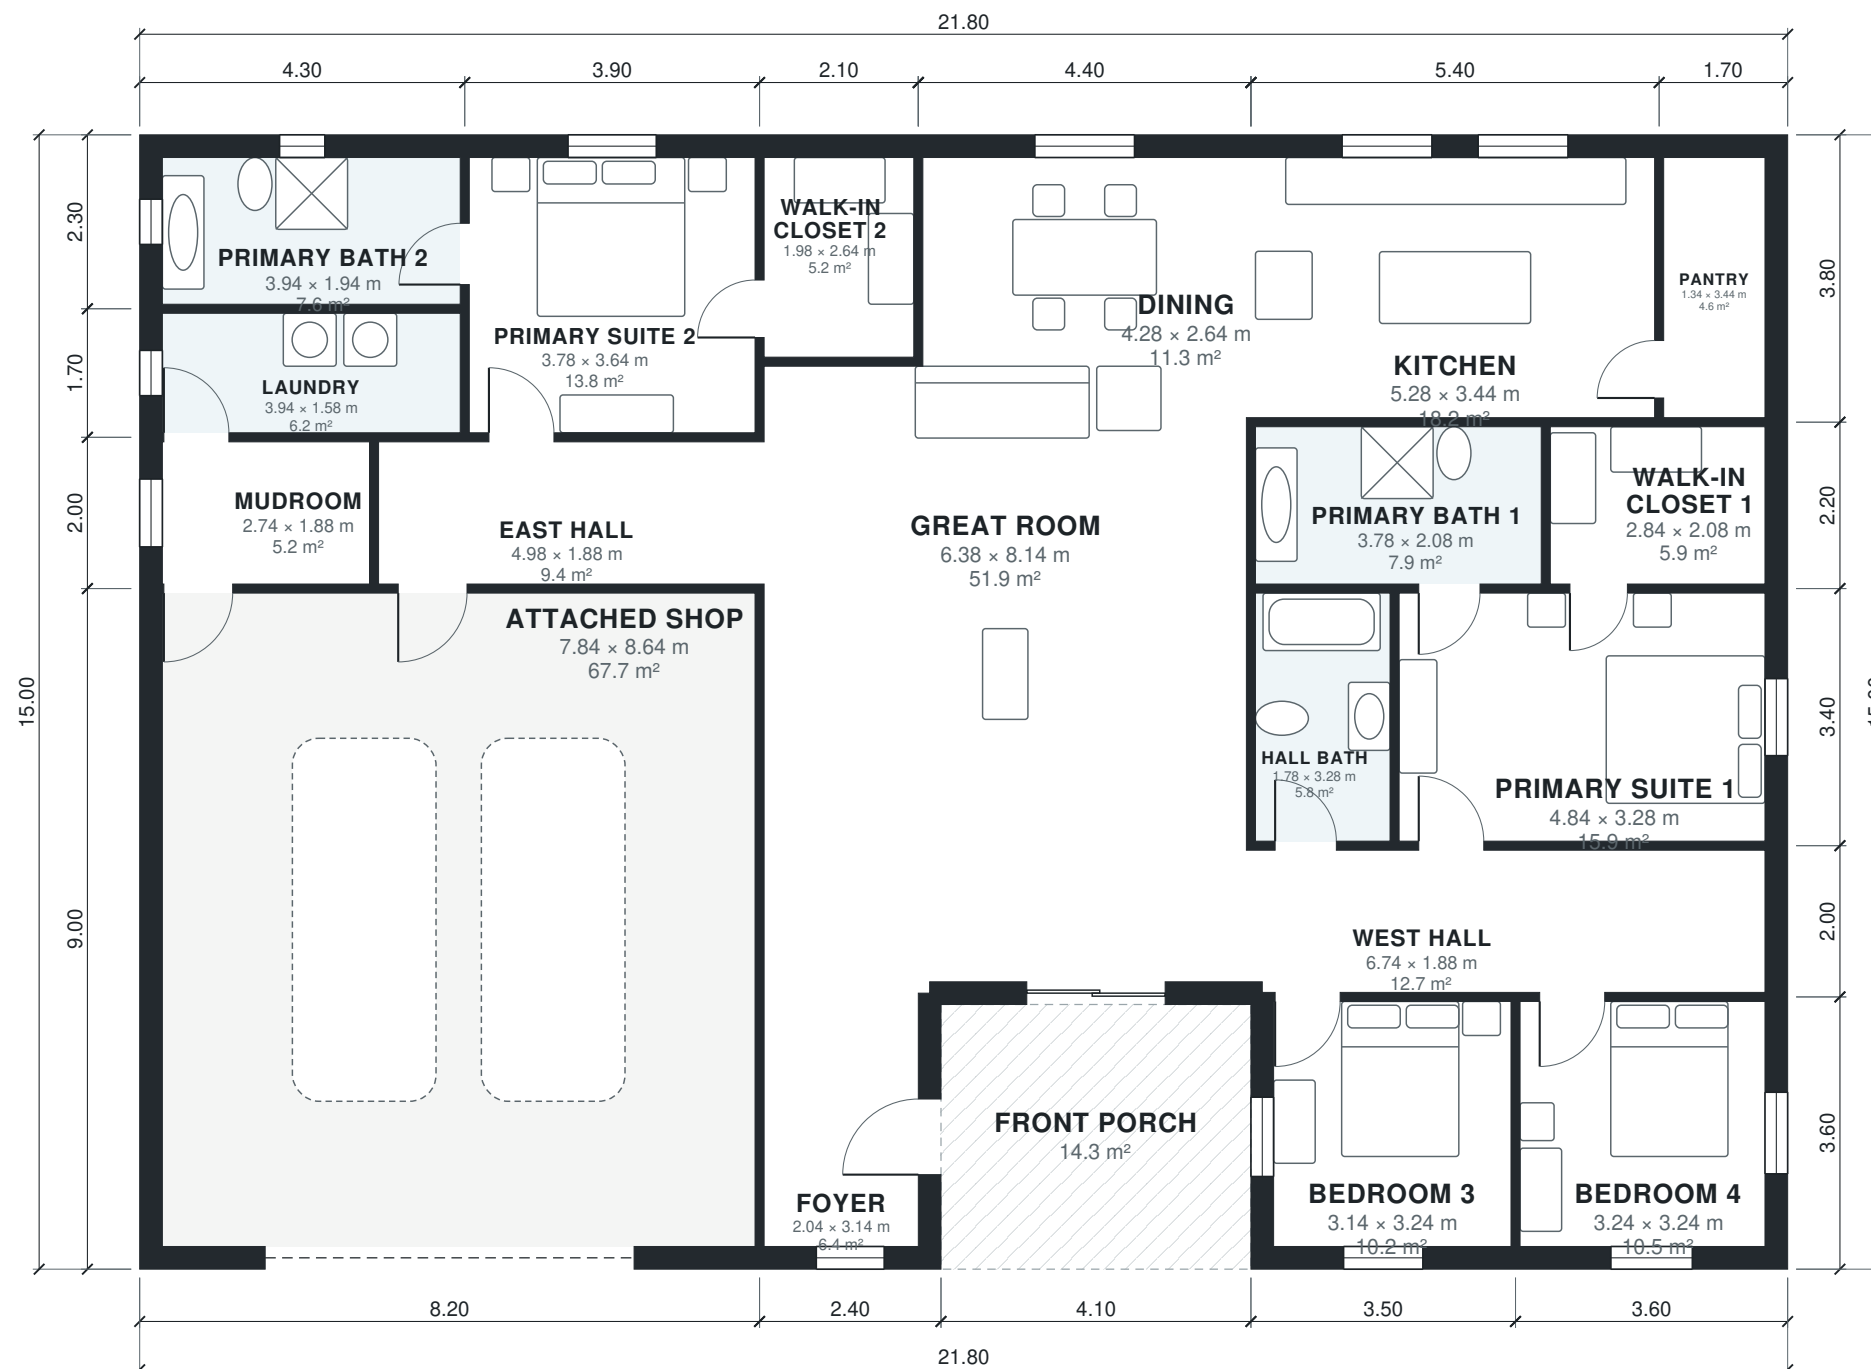


AI ARCHITECTURES

Plan Studio · ai-architectures.com

PROJECT

Two-Suite Barndominium with Shop

Modern Barndominium

SHEET TITLE

Floor Plan

GROSS AREA (THIS LEVEL)

312.6 m²

GROSS AREA (TOTAL)

312.6 m²

ENVELOPE

21.80 × 15.00 m

SCALE

1:100 on A3

DATE

2026-10-11

PROJECT NO.

Two-Suite Barndomi

CONCEPT DESIGN — NOT FOR CONSTRUCTION OR PERMIT. Generated with AI and may contain errors. Verify all dimensions and code requirements with a licensed architect or engineer.

SHEET

A-101

of 2

Area Schedule

LEVEL	ROOM	SIZE	NET AREA	GROSS AREA
1	Attached Shop	7.84 × 8.64 m	67.7 m²	73.8 m²
1	Bedroom 3	3.14 × 3.24 m	10.2 m²	12.6 m²
1	Bedroom 4	3.24 × 3.24 m	10.5 m²	13.0 m²
1	Dining	4.28 × 2.64 m	11.3 m²	13.2 m²
1	East Hall	4.98 × 1.88 m	9.4 m²	10.2 m²
1	Foyer	2.04 × 3.14 m	6.4 m²	8.4 m²
1	Great Room	6.38 × 8.14 m	51.9 m²	55.2 m²
1	Hall Bath	1.78 × 3.28 m	5.8 m²	6.5 m²
1	Kitchen	5.28 × 3.44 m	18.2 m²	20.5 m²
1	Laundry	3.94 × 1.58 m	6.2 m²	7.3 m²
1	Mudroom	2.74 × 1.88 m	5.2 m²	6.2 m²
1	Pantry	1.34 × 3.44 m	4.6 m²	6.5 m²
1	Primary Bath 1	3.78 × 2.08 m	7.9 m²	8.6 m²
1	Primary Bath 2	3.94 × 1.94 m	7.6 m²	9.9 m²
1	Primary Suite 1	4.84 × 3.28 m	15.9 m²	17.7 m²
1	Primary Suite 2	3.78 × 3.64 m	13.8 m²	15.6 m²
1	Walk-in Closet 1	2.84 × 2.08 m	5.9 m²	7.0 m²
1	Walk-in Closet 2	1.98 × 2.64 m	5.2 m²	6.3 m²
1	West Hall	6.74 × 1.88 m	12.7 m²	14.2 m²
1	Front Porch (outdoor)	4.10 × 3.50 m	14.3 m²	14.3 m²
Total indoor			276.3 m²	312.6 m²

AI ARCHITECTURES

Plan Studio · ai-architectures.com

PROJECT

Two-Suite Barndominium with Shop

Modern Barndominium

SHEET TITLE

Area Schedule

GROSS AREA (THIS LEVEL)

312.6 m²

GROSS AREA (TOTAL)

312.6 m²

ENVELOPE

21.80 × 15.00 m

SCALE

NTS on A3

DATE

2026-10-11

PROJECT NO.

Two-Suite Barndomi

CONCEPT DESIGN — NOT FOR CONSTRUCTION OR PERMIT. Generated with AI and may contain errors. Verify all dimensions and code requirements with a licensed architect or engineer.

SHEET

A-102