


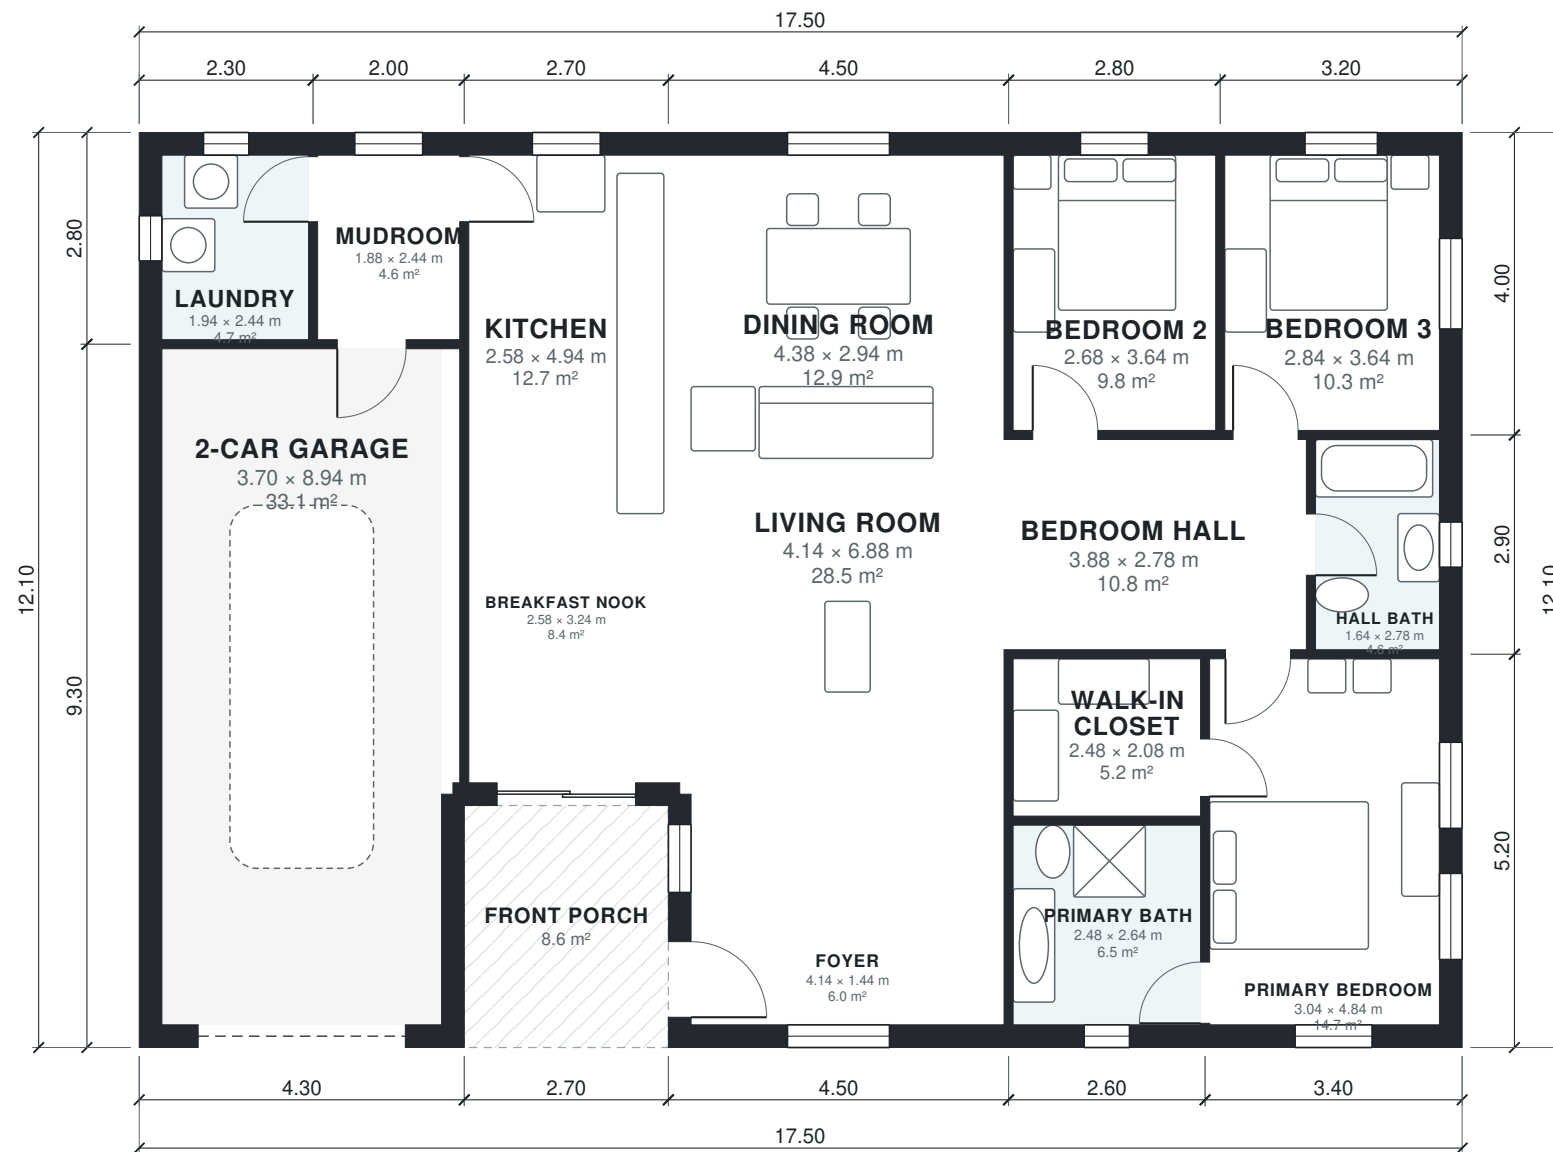

AI ARCHITECTURES

Plan Studio · ai-architectures.com

PROJECT

Brick Ranch 3BR/2BA with 2-Car Garage

Traditional Brick Ranch

SHEET TITLE

Floor Plan

GROSS AREA (THIS LEVEL)

203.1 m²

GROSS AREA (TOTAL)

203.1 m²

ENVELOPE

17.50 × 12.10 m

SCALE

1:100 on A3

DATE

2026-10-11

PROJECT NO.

Brick Ranch 3BR/2B

CONCEPT DESIGN — NOT FOR CONSTRUCTION OR PERMIT. Generated with AI and may contain errors. Verify all dimensions and code requirements with a licensed architect or engineer.

SHEET

A-101

of 2

Area Schedule

LEVEL	ROOM	SIZE	NET AREA	GROSS AREA
1	2-Car Garage	3.70 × 8.94 m	33.1 m²	40.0 m²
1	Bedroom 2	2.68 × 3.64 m	9.8 m²	11.2 m²
1	Bedroom 3	2.84 × 3.64 m	10.3 m²	12.8 m²
1	Bedroom Hall	3.88 × 2.78 m	10.8 m²	11.6 m²
1	Breakfast Nook	2.58 × 3.24 m	8.4 m²	9.7 m²
1	Dining Room	4.38 × 2.94 m	12.9 m²	14.8 m²
1	Foyer	4.14 × 1.44 m	6.0 m²	8.1 m²
1	Hall Bath	1.64 × 2.78 m	4.6 m²	5.8 m²
1	Kitchen	2.58 × 4.94 m	12.8 m²	14.3 m²
1	Laundry	1.94 × 2.44 m	4.7 m²	6.4 m²
1	Living Room	4.14 × 6.88 m	28.5 m²	31.5 m²
1	Mudroom	1.88 × 2.44 m	4.6 m²	5.6 m²
1	Primary Bath	2.48 × 2.64 m	6.5 m²	7.8 m²
1	Primary Bedroom	3.04 × 4.84 m	14.7 m²	17.7 m²
1	Walk-in Closet	2.48 × 2.08 m	5.2 m²	5.7 m²
1	Front Porch (outdoor)	2.70 × 3.20 m	8.6 m²	8.6 m²
Total indoor			172.7 m²	203.1 m²

AI ARCHITECTURES

Plan Studio · ai-architectures.com

PROJECT

Brick Ranch 3BR/2BA with 2-Car Garage

Traditional Brick Ranch

SHEET TITLE

Area Schedule

GROSS AREA (THIS LEVEL)

203.1 m²

GROSS AREA (TOTAL)

203.1 m²

ENVELOPE

17.50 × 12.10 m

SCALE

NTS on A3

DATE

2026-10-11

PROJECT NO.

Brick Ranch 3BR/2B

CONCEPT DESIGN — NOT FOR CONSTRUCTION OR PERMIT. Generated with AI and may contain errors. Verify all dimensions and code requirements with a licensed architect or engineer.

SHEET

A-102