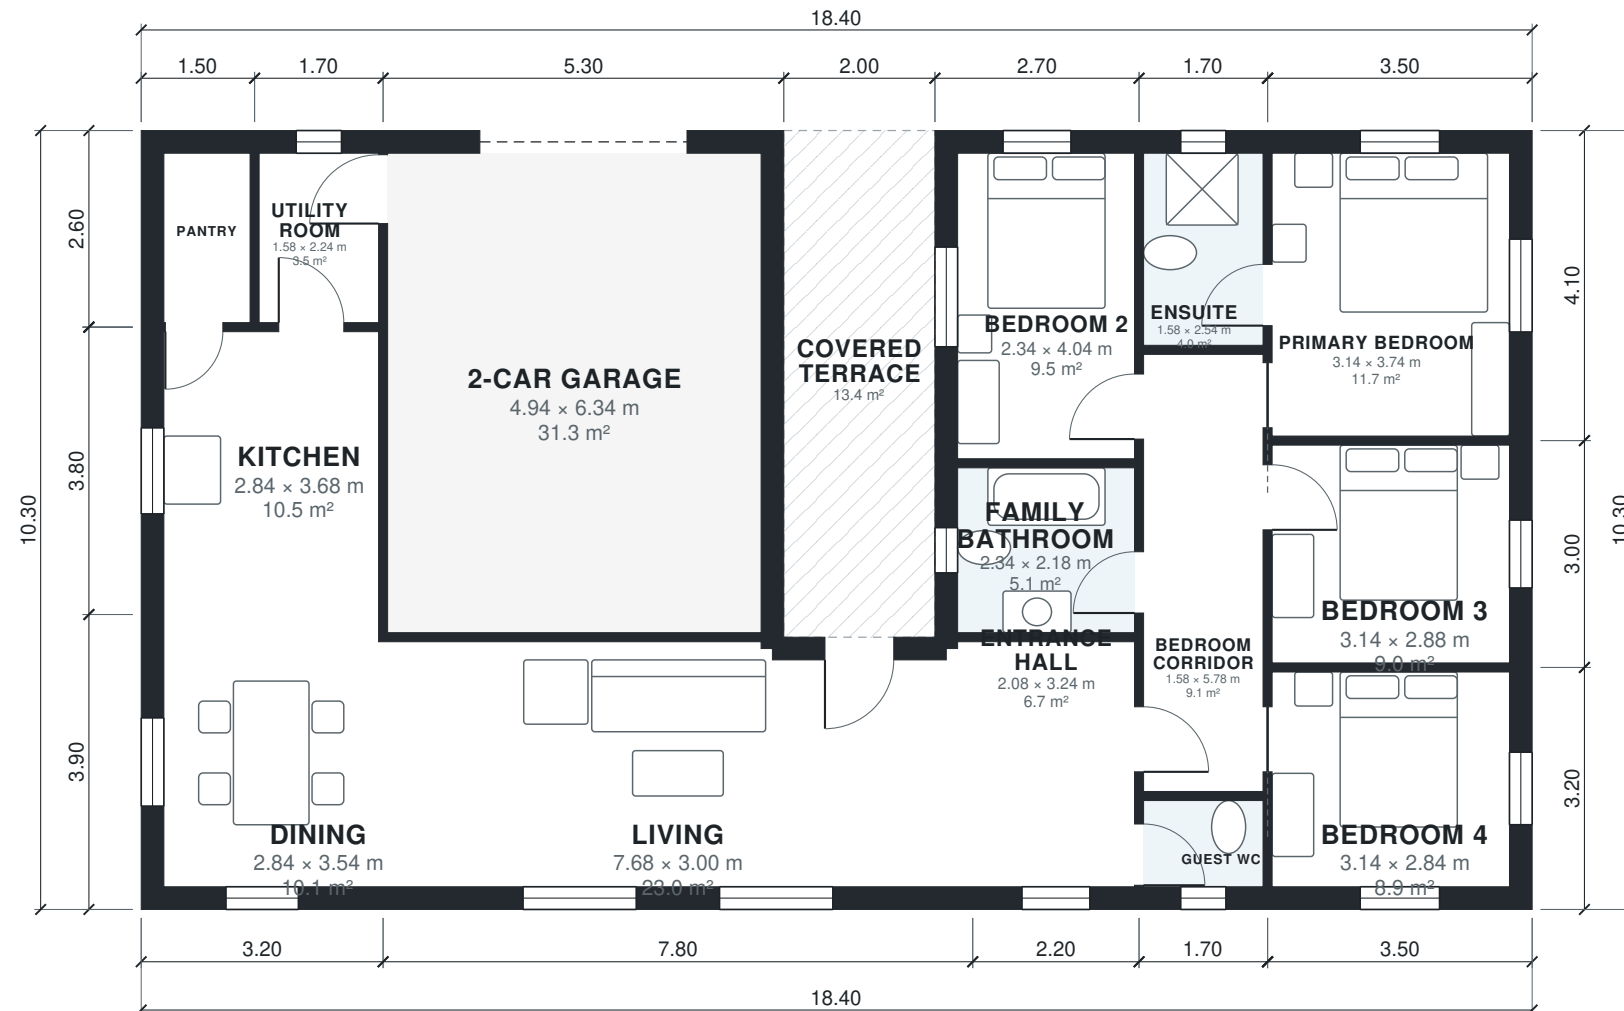


AI ARCHITECTURES

Plan Studio · ai-architectures.com

PROJECT

L-Shaped Bungalow, 4 Bed

Contemporary Bungalow

SHEET TITLE

Floor Plan

GROSS AREA (THIS LEVEL)

176.1 m²

GROSS AREA (TOTAL)

176.1 m²

ENVELOPE

18.40 × 10.30 m

SCALE

1:100 on A3

DATE

2026-10-11

PROJECT NO.

bungalow-house-pla

CONCEPT DESIGN — NOT FOR CONSTRUCTION OR PERMIT. Generated with AI and may contain errors. Verify all dimensions and code requirements with a licensed architect or engineer.

SHEET

A-101

of 2

Area Schedule

LEVEL	ROOM	SIZE	NET AREA	GROSS AREA
1	2-Car Garage	4.94 × 6.34 m	31.3 m²	35.5 m²
1	Bedroom 2	2.34 × 4.04 m	9.4 m²	11.9 m²
1	Bedroom 3	3.14 × 2.88 m	9.0 m²	10.5 m²
1	Bedroom 4	3.14 × 2.84 m	8.9 m²	11.2 m²
1	Bedroom Corridor	1.58 × 5.78 m	9.1 m²	10.0 m²
1	Dining	2.84 × 3.54 m	10.1 m²	12.5 m²
1	Ensuite	1.58 × 2.54 m	4.0 m²	4.9 m²
1	Entrance Hall	2.08 × 3.24 m	6.7 m²	7.9 m²
1	Family Bathroom	2.34 × 2.18 m	5.1 m²	6.2 m²
1	Guest WC	1.58 × 1.14 m	1.8 m²	2.5 m²
1	Kitchen	2.84 × 3.68 m	10.4 m²	12.2 m²
1	Living	7.68 × 3.00 m	23.0 m²	28.1 m²
1	Pantry	1.14 × 2.24 m	2.5 m²	3.9 m²
1	Primary Bedroom	3.14 × 3.74 m	11.7 m²	14.3 m²
1	Utility Room	1.58 × 2.24 m	3.5 m²	4.4 m²
1	Covered Terrace (outdoor)	2.00 × 6.70 m	13.4 m²	13.4 m²
Total indoor			146.9 m²	176.1 m²

AI ARCHITECTURES

Plan Studio · ai-architectures.com

PROJECT

L-Shaped Bungalow, 4 Bed

Contemporary Bungalow

SHEET TITLE

Area Schedule

GROSS AREA (THIS LEVEL)

176.1 m²

GROSS AREA (TOTAL)

176.1 m²

ENVELOPE

18.40 × 10.30 m

SCALE

NTS on A3

DATE

2026-10-11

PROJECT NO.

bungalow-house-pla

CONCEPT DESIGN — NOT FOR CONSTRUCTION OR PERMIT. Generated with AI and may contain errors. Verify all dimensions and code requirements with a licensed architect or engineer.

SHEET

A-102