



AI ARCHITECTURES

Plan Studio · ai-architectures.com

PROJECT

Three-Bedroom Bungalow with Attached Garage

Craftsman Bungalow

SHEET TITLE

Floor Plan

GROSS AREA (THIS LEVEL)

1,961 sq ft

GROSS AREA (TOTAL)

1,961 sq ft

ENVELOPE

54'-6" × 37'-9"

SCALE

1/8" = 1'-0" on Tabloid 11×17

DATE

2026-10-11

PROJECT NO.


bungalow-house-pla

CONCEPT DESIGN — NOT FOR CONSTRUCTION OR PERMIT. Generated with AI and may contain errors. Verify all dimensions and code requirements with a licensed architect or engineer.

SHEET

A-101

of 2

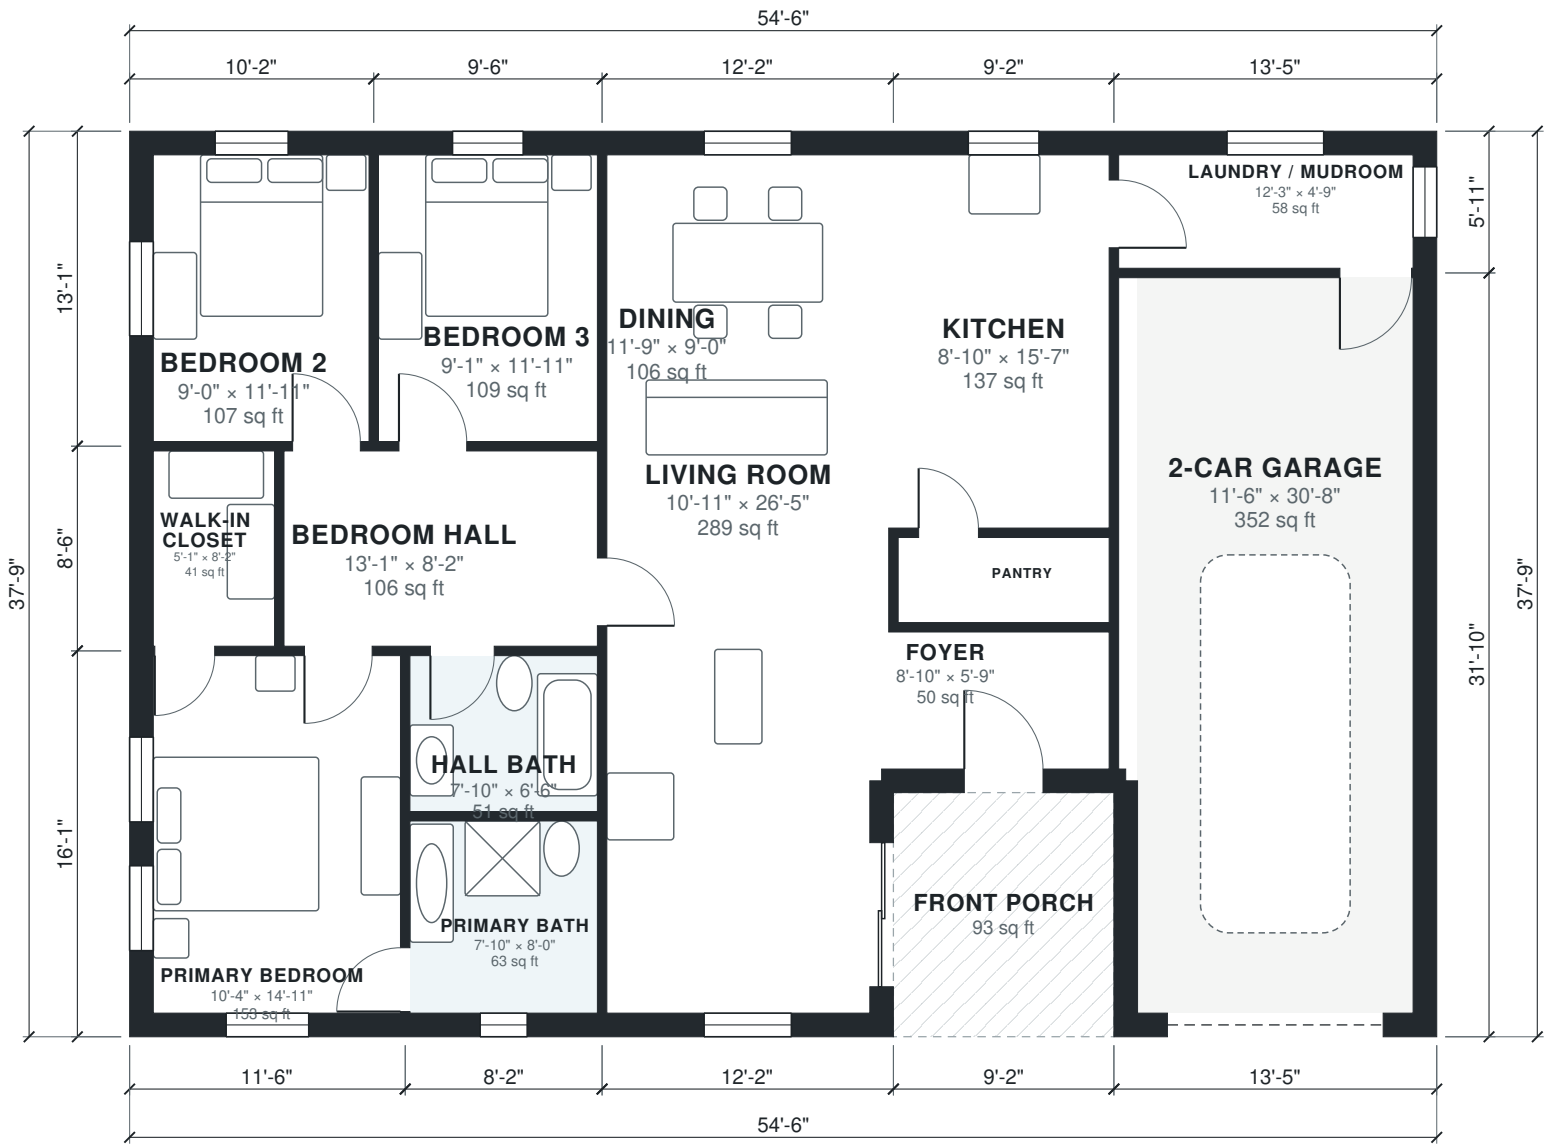

Area Schedule

LEVEL	ROOM	SIZE	NET AREA	GROSS AREA
1	2-Car Garage	11'-6" × 30'-8"	352 sq ft	428 sq ft
1	Bedroom 2	9'-0" × 11'-11"	107 sq ft	133 sq ft
1	Bedroom 3	9'-1" × 11'-11"	109 sq ft	125 sq ft
1	Bedroom Hall	13'-1" × 8'-2"	106 sq ft	115 sq ft
1	Dining	11'-9" × 9'-0"	106 sq ft	123 sq ft
1	Foyer	8'-10" × 5'-9"	50 sq ft	63 sq ft
1	Hall Bath	7'-10" × 6'-6"	51 sq ft	57 sq ft
1	Kitchen	8'-10" × 15'-7"	137 sq ft	154 sq ft
1	Laundry / Mudroom	12'-3" × 4'-9"	58 sq ft	79 sq ft
1	Living Room	10'-11" × 26'-5"	289 sq ft	335 sq ft
1	Pantry	8'-10" × 3'-7"	31 sq ft	36 sq ft
1	Primary Bath	7'-10" × 8'-0"	63 sq ft	75 sq ft
1	Primary Bedroom	10'-4" × 14'-11"	153 sq ft	185 sq ft
1	Walk-in Closet	5'-1" × 8'-2"	41 sq ft	53 sq ft
1	Front Porch (outdoor)	9'-2" × 10'-2"	93 sq ft	93 sq ft
Total indoor			1,653 sq ft	1,961 sq ft

AI ARCHITECTURES

Plan Studio · ai-architectures.com

PROJECT

Three-Bedroom Bungalow with Attached Garage

Craftsman Bungalow

SHEET TITLE

Area Schedule

GROSS AREA (THIS LEVEL)

1,961 sq ft

GROSS AREA (TOTAL)

1,961 sq ft

ENVELOPE

54'-6" × 37'-9"

SCALE

NTS on Tabloid 11×17

DATE

2026-10-11

PROJECT NO.

bungalow-house-pla

CONCEPT DESIGN — NOT FOR CONSTRUCTION OR PERMIT. Generated with AI and may contain errors. Verify all dimensions and code requirements with a licensed architect or engineer.

SHEET

A-102