



AI ARCHITECTURES
Plan Studio · ai-architectures.com

PROJECT

Covered-Porch Bungalow
Craftsman Bungalow

SHEET TITLE

Floor Plan

GROSS AREA (THIS LEVEL)

1,413 sq ft

GROSS AREA (TOTAL)

1,413 sq ft

ENVELOPE

42'-8" × 37'-1"

SCALE

1/8" = 1'-0" on Tabloid 11×17

DATE

2026-10-11


PROJECT NO.

bungalow-house-pla

CONCEPT DESIGN — NOT FOR CONSTRUCTION OR PERMIT. Generated with AI and may contain errors. Verify all dimensions and code requirements with a licensed architect or engineer.

SHEET

A-101

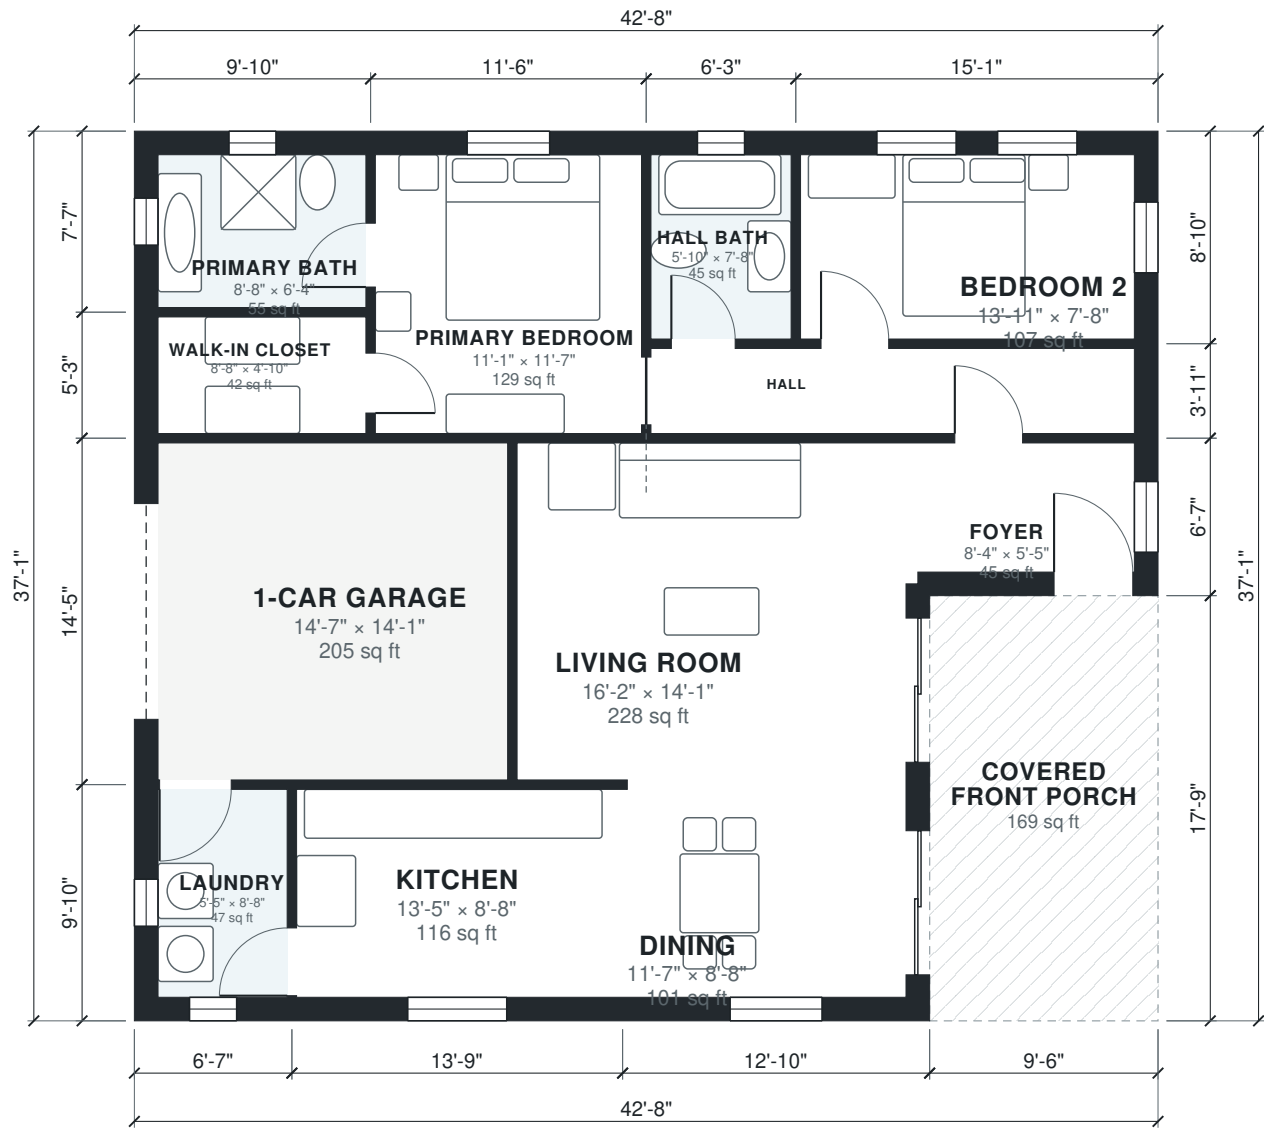

Area Schedule

LEVEL	ROOM	SIZE	NET AREA	GROSS AREA
1	1-Car Garage	14'-7" × 14'-1"	205 sq ft	227 sq ft
1	Bedroom 2	13'-11" × 7'-8"	107 sq ft	134 sq ft
1	Dining	11'-7" × 8'-8"	101 sq ft	126 sq ft
1	Foyer	8'-4" × 5'-5"	45 sq ft	62 sq ft
1	Hall	20'-2" × 3'-7"	71 sq ft	84 sq ft
1	Hall Bath	5'-10" × 7'-8"	45 sq ft	55 sq ft
1	Kitchen	13'-5" × 8'-8"	116 sq ft	136 sq ft
1	Laundry	5'-5" × 8'-8"	47 sq ft	65 sq ft
1	Living Room	16'-2" × 14'-1"	228 sq ft	251 sq ft
1	Primary Bath	8'-8" × 6'-4"	55 sq ft	74 sq ft
1	Primary Bedroom	11'-1" × 11'-7"	129 sq ft	147 sq ft
1	Walk-in Closet	8'-8" × 4'-10"	42 sq ft	52 sq ft
1	Covered Front Porch (outdoor)	9'-6" × 17'-9"	169 sq ft	169 sq ft
Total indoor			1,189 sq ft	1,413 sq ft

AI ARCHITECTURES

Plan Studio · ai-architectures.com

PROJECT

Covered-Porch Bungalow

Craftsman Bungalow

SHEET TITLE

Area Schedule

GROSS AREA (THIS LEVEL)

1,413 sq ft

GROSS AREA (TOTAL)

1,413 sq ft

ENVELOPE

42'-8" × 37'-1"

SCALE

NTS on Tabloid 11×17

DATE

2026-10-11

PROJECT NO.

bungalow-house-pla

CONCEPT DESIGN — NOT FOR CONSTRUCTION OR PERMIT. Generated with AI and may contain errors. Verify all dimensions and code requirements with a licensed architect or engineer.

SHEET

A-102