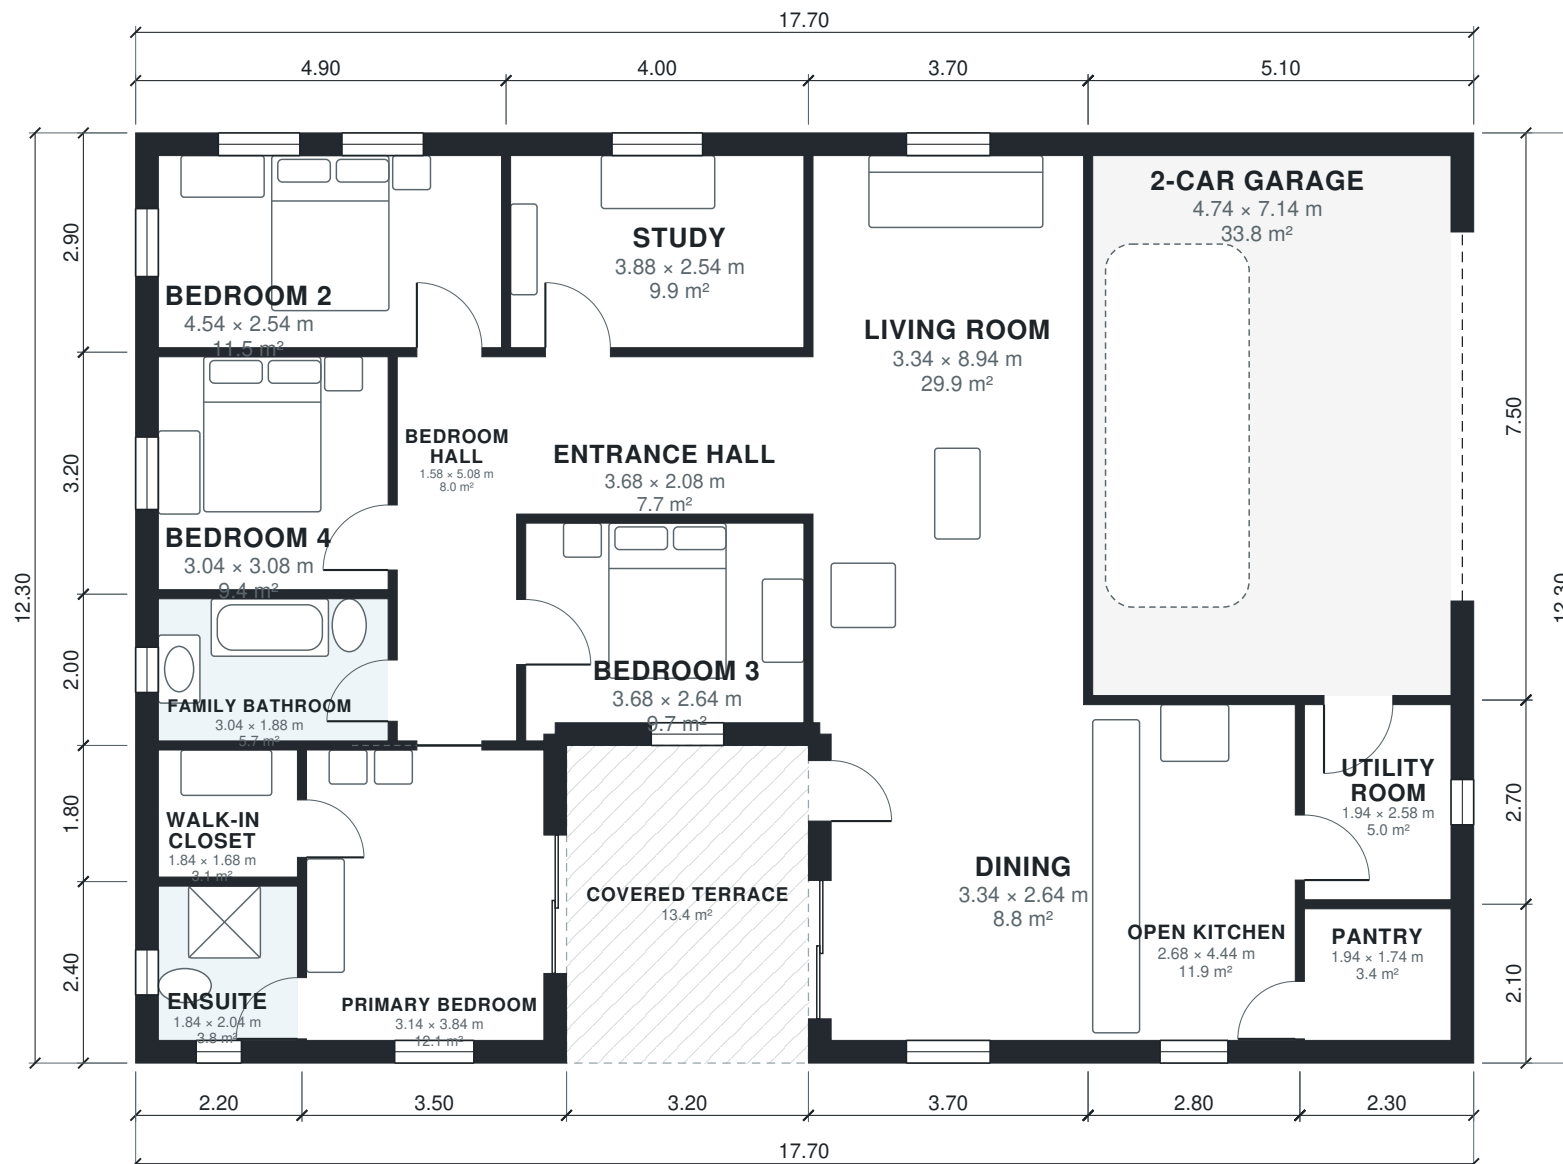


AI ARCHITECTURES

Plan Studio · ai-architectures.com

PROJECT

Compact 4-Bedroom Bungalow

Contemporary Bungalow

SHEET TITLE

Floor Plan

GROSS AREA (THIS LEVEL)

204.3 m²

GROSS AREA (TOTAL)

204.3 m²

ENVELOPE

17.70 × 12.30 m

SCALE

1:100 on A3

DATE

2026-10-11

PROJECT NO.

bungalow-with-doub

CONCEPT DESIGN — NOT FOR CONSTRUCTION OR PERMIT. Generated with AI and may contain errors. Verify all dimensions and code requirements with a licensed architect or engineer.

SHEET

A-101

of 2

Area Schedule

LEVEL	ROOM	SIZE	NET AREA	GROSS AREA
1	2-Car Garage	4.74 × 7.14 m	33.8 m²	38.2 m²
1	Bedroom 2	4.54 × 2.54 m	11.5 m²	14.2 m²
1	Bedroom 3	3.68 × 2.64 m	9.7 m²	11.4 m²
1	Bedroom 4	3.04 × 3.08 m	9.4 m²	10.9 m²
1	Bedroom Hall	1.58 × 5.08 m	8.0 m²	8.8 m²
1	Dining	3.34 × 2.64 m	8.8 m²	11.1 m²
1	Ensuite	1.84 × 2.04 m	3.8 m²	5.3 m²
1	Entrance Hall	3.68 × 2.08 m	7.7 m²	8.4 m²
1	Family Bathroom	3.04 × 1.88 m	5.7 m²	6.8 m²
1	Living Room	3.34 × 8.94 m	29.9 m²	34.4 m²
1	Open Kitchen	2.68 × 4.44 m	11.9 m²	13.4 m²
1	Pantry	1.94 × 1.74 m	3.4 m²	4.8 m²
1	Primary Bedroom	3.14 × 3.84 m	12.1 m²	14.7 m²
1	Study	3.88 × 2.54 m	9.9 m²	11.6 m²
1	Utility Room	1.94 × 2.58 m	5.0 m²	6.2 m²
1	Walk-in Closet	1.84 × 1.68 m	3.1 m²	4.0 m²
1	Covered Terrace (outdoor)	3.20 × 4.20 m	13.4 m²	13.4 m²
Total indoor			173.6 m²	204.3 m²

AI ARCHITECTURES

Plan Studio · ai-architectures.com

PROJECT

Compact 4-Bedroom Bungalow

Contemporary Bungalow

SHEET TITLE

Area Schedule

GROSS AREA (THIS LEVEL)

204.3 m²

GROSS AREA (TOTAL)

204.3 m²

ENVELOPE

17.70 × 12.30 m

SCALE

NTS on A3

DATE

2026-10-11

PROJECT NO.

bungalow-with-doub

CONCEPT DESIGN — NOT FOR CONSTRUCTION OR PERMIT. Generated with AI and may contain errors. Verify all dimensions and code requirements with a licensed architect or engineer.

SHEET

A-102