



AI ARCHITECTURES

Plan Studio · ai-architectures.com

PROJECT

Loft Cabin Retreat

Rustic Cabin

SHEET TITLE

First Floor Plan

GROSS AREA (THIS LEVEL)

768 sq ft

GROSS AREA (TOTAL)

1,185 sq ft

ENVELOPE

40'-0" x 22'-4"

SCALE

1/8" = 1'-0" on Tabloid 11x17

DATE

2026-10-11

PROJECT NO.


cabin-plans-with-l

CONCEPT DESIGN — NOT FOR CONSTRUCTION OR PERMIT. Generated with AI and may contain errors. Verify all dimensions and code requirements with a licensed architect or engineer.

SHEET

A-101

of 3

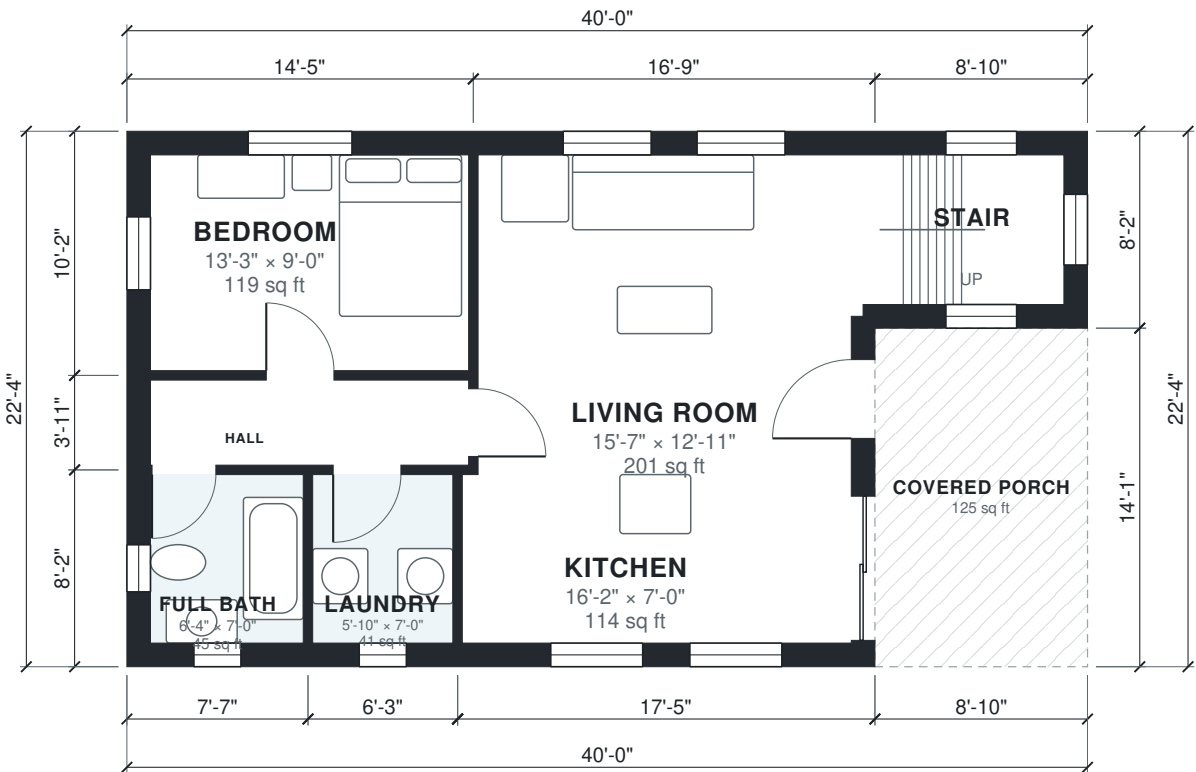



AI ARCHITECTURES

Plan Studio · ai-architectures.com

PROJECT

Loft Cabin Retreat

Rustic Cabin

SHEET TITLE

Second Floor Plan

GROSS AREA (THIS LEVEL)

417 sq ft

GROSS AREA (TOTAL)

1,185 sq ft

ENVELOPE

40'-0" × 22'-4"

SCALE

1/8" = 1'-0" on Tabloid 11×17

DATE

2026-10-11

PROJECT NO.


cabin-plans-with-l

CONCEPT DESIGN — NOT FOR CONSTRUCTION OR PERMIT. Generated with AI and may contain errors. Verify all dimensions and code requirements with a licensed architect or engineer.

SHEET

A-102

of 3

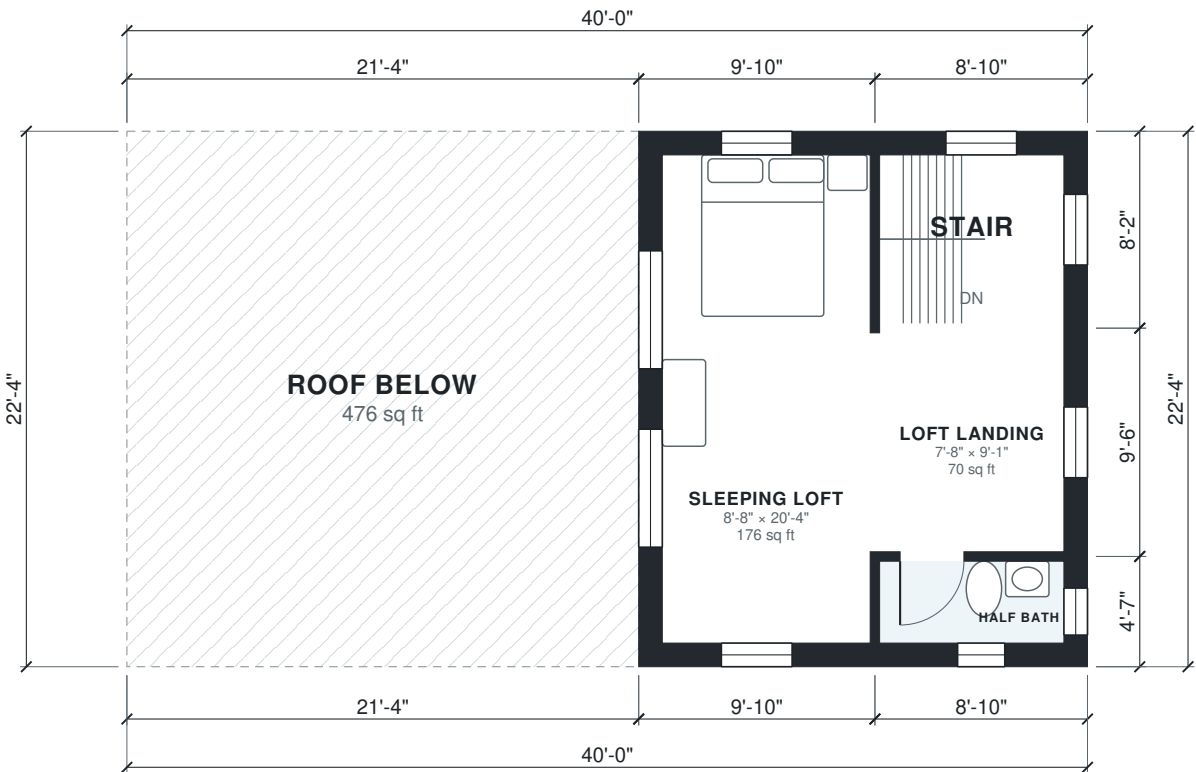

Area Schedule

LEVEL	ROOM	SIZE	NET AREA	GROSS AREA
1	Bedroom	13'-3" × 9'-0"	119 sq ft	147 sq ft
1	Full Bath	6'-4" × 7'-0"	45 sq ft	62 sq ft
1	Hall	13'-3" × 3'-7"	47 sq ft	57 sq ft
1	Kitchen	16'-2" × 7'-0"	114 sq ft	143 sq ft
1	Laundry	5'-10" × 7'-0"	41 sq ft	51 sq ft
1	Living Room	15'-7" × 12'-11"	201 sq ft	236 sq ft
1	Stair	7'-8" × 6'-3"	48 sq ft	73 sq ft
1	Covered Porch (outdoor)	8'-10" × 14'-1"	125 sq ft	125 sq ft
2	Half Bath	7'-8" × 3'-5"	26 sq ft	41 sq ft
2	Loft Landing	7'-8" × 9'-1"	70 sq ft	84 sq ft
2	Sleeping Loft	8'-8" × 20'-4"	176 sq ft	220 sq ft
2	Stair	7'-8" × 7'-0"	54 sq ft	73 sq ft
2	Roof Below (outdoor)	21'-4" × 22'-4"	476 sq ft	476 sq ft
Total indoor			941 sq ft	1,185 sq ft

AI ARCHITECTURES

Plan Studio · ai-architectures.com

PROJECT

Loft Cabin Retreat

Rustic Cabin

SHEET TITLE

Area Schedule

GROSS AREA (THIS LEVEL)

768 sq ft

GROSS AREA (TOTAL)

1,185 sq ft

ENVELOPE

40'-0" × 22'-4"

SCALE

NTS on Tabloid 11×17

DATE

2026-10-11

PROJECT NO.

cabin-plans-with-l

CONCEPT DESIGN — NOT FOR CONSTRUCTION OR PERMIT. Generated with AI and may contain errors. Verify all dimensions and code requirements with a licensed architect or engineer.

SHEET

A-103