



AI ARCHITECTURES

Plan Studio · ai-architectures.com

PROJECT

Southwest Courtyard Casita

Pueblo Revival Southwest

SHEET TITLE

Floor Plan

GROSS AREA (THIS LEVEL)

457 sq ft

GROSS AREA (TOTAL)

457 sq ft

ENVELOPE

25'-3" × 22'-4"

SCALE

1/8" = 1'-0" on Tabloid 11×17

DATE

2026-10-11

PROJECT NO.


casita-floor-plans

CONCEPT DESIGN — NOT FOR CONSTRUCTION OR PERMIT. Generated with AI and may contain errors. Verify all dimensions and code requirements with a licensed architect or engineer.

SHEET

A-101

of 2

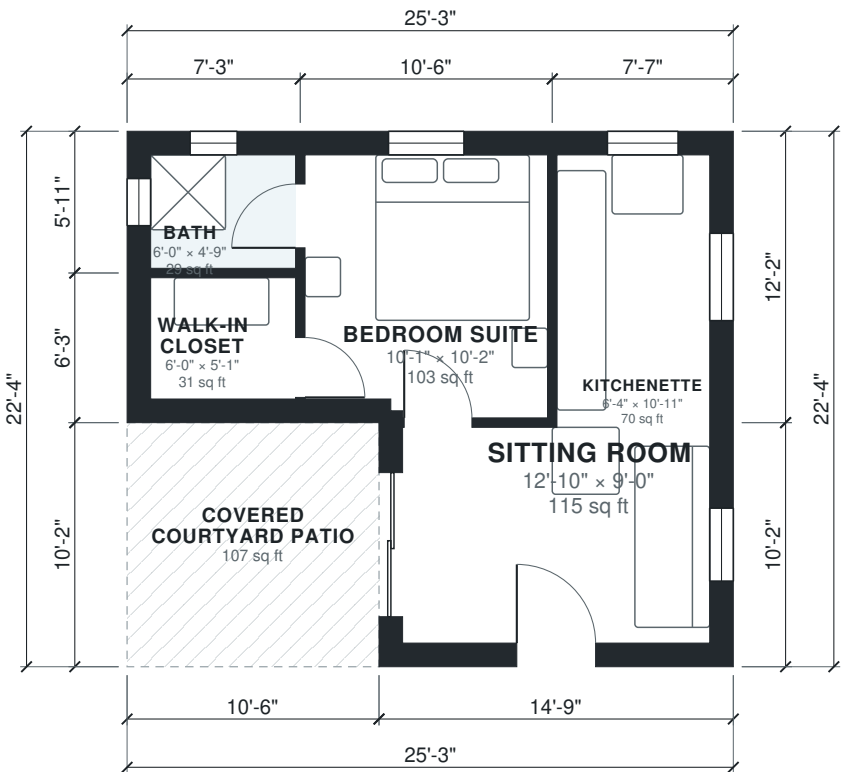

Area Schedule

LEVEL	ROOM	SIZE	NET AREA	GROSS AREA
1	Bath	6'-0" × 4'-9"	29 sq ft	43 sq ft
1	Bedroom Suite	10'-1" × 10'-2"	103 sq ft	127 sq ft
1	Kitchenette	6'-4" × 10'-11"	70 sq ft	92 sq ft
1	Sitting Room	12'-10" × 9'-0"	115 sq ft	150 sq ft
1	Walk-in Closet	6'-0" × 5'-1"	30 sq ft	45 sq ft
1	Covered Courtyard Patio (outdoor)	10'-6" × 10'-2"	107 sq ft	107 sq ft
Total indoor			347 sq ft	457 sq ft

AI ARCHITECTURES

Plan Studio · ai-architectures.com

PROJECT

Southwest Courtyard Casita

Pueblo Revival Southwest

SHEET TITLE

Area Schedule

GROSS AREA (THIS LEVEL)

457 sq ft

GROSS AREA (TOTAL)

457 sq ft

ENVELOPE

25'-3" × 22'-4"

SCALE

NTS on Tabloid 11×17

DATE

2026-10-11

PROJECT NO.

casita-floor-plans

CONCEPT DESIGN — NOT FOR CONSTRUCTION OR PERMIT. Generated with AI and may contain errors. Verify all dimensions and code requirements with a licensed architect or engineer.

SHEET

A-102

of 2