


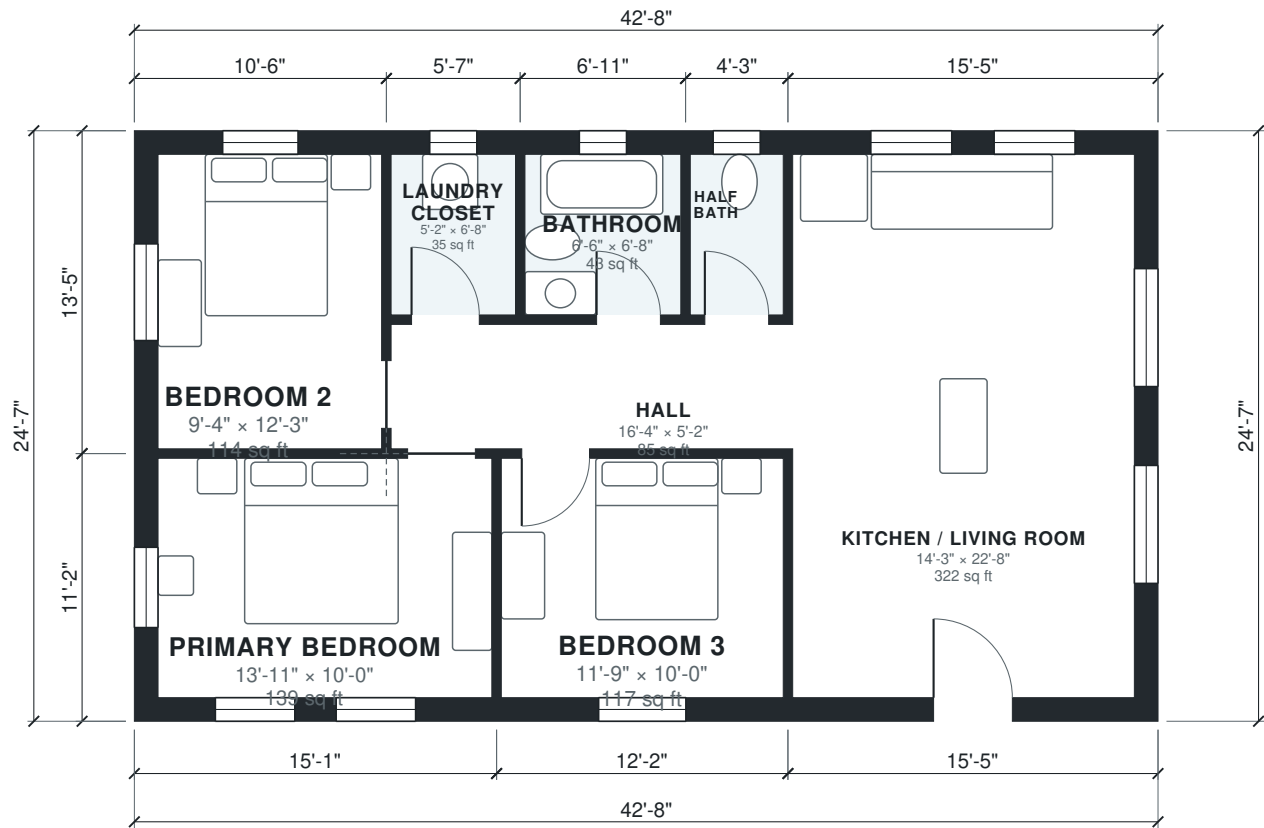

AI ARCHITECTURES Plan Studio · ai-architectures.com
PROJECT Compact 3-Bed Budget Ranch Simple Ranch
SHEET TITLE Floor Plan
GROSS AREA (THIS LEVEL) 1,049 sq ft
GROSS AREA (TOTAL) 1,049 sq ft
ENVELOPE 42'-8" × 24'-7"
SCALE 1/8" = 1'-0" on Tabloid 11×17
DATE 2026-10-09
PROJECT NO. cheap-house-plans-
CONCEPT DESIGN — NOT FOR CONSTRUCTION OR PERMIT. Generated with AI and may contain errors. Verify all dimensions and code requirements with a licensed architect or engineer.



Area Schedule

LEVEL	ROOM	SIZE	NET AREA	GROSS AREA
1	Bathroom	6'-6" × 6'-8"	43 sq ft	54 sq ft
1	Bedroom 2	9'-4" × 12'-3"	114 sq ft	141 sq ft
1	Bedroom 3	11'-9" × 10'-0"	117 sq ft	135 sq ft
1	Half Bath	3'-10" × 6'-8"	26 sq ft	34 sq ft
1	Hall	16'-4" × 5'-2"	85 sq ft	93 sq ft
1	Kitchen / Living Room	14'-3" × 22'-8"	322 sq ft	379 sq ft
1	Laundry Closet	5'-2" × 6'-8"	35 sq ft	44 sq ft
1	Primary Bedroom	13'-11" × 10'-0"	139 sq ft	168 sq ft
Total indoor			881 sq ft	1,049 sq ft

AI ARCHITECTURES

Plan Studio · ai-architectures.com

PROJECT

Compact 3-Bed Budget Ranch

Simple Ranch

SHEET TITLE

Area Schedule

GROSS AREA (THIS LEVEL)

1,049 sq ft

GROSS AREA (TOTAL)

1,049 sq ft

ENVELOPE

42'-8" × 24'-7"

SCALE

NTS on Tabloid 11×17

DATE

2026-10-09

PROJECT NO.

cheap-house-plans-

CONCEPT DESIGN — NOT FOR CONSTRUCTION OR PERMIT. Generated with AI and may contain errors. Verify all dimensions and code requirements with a licensed architect or engineer.

SHEET

A-102