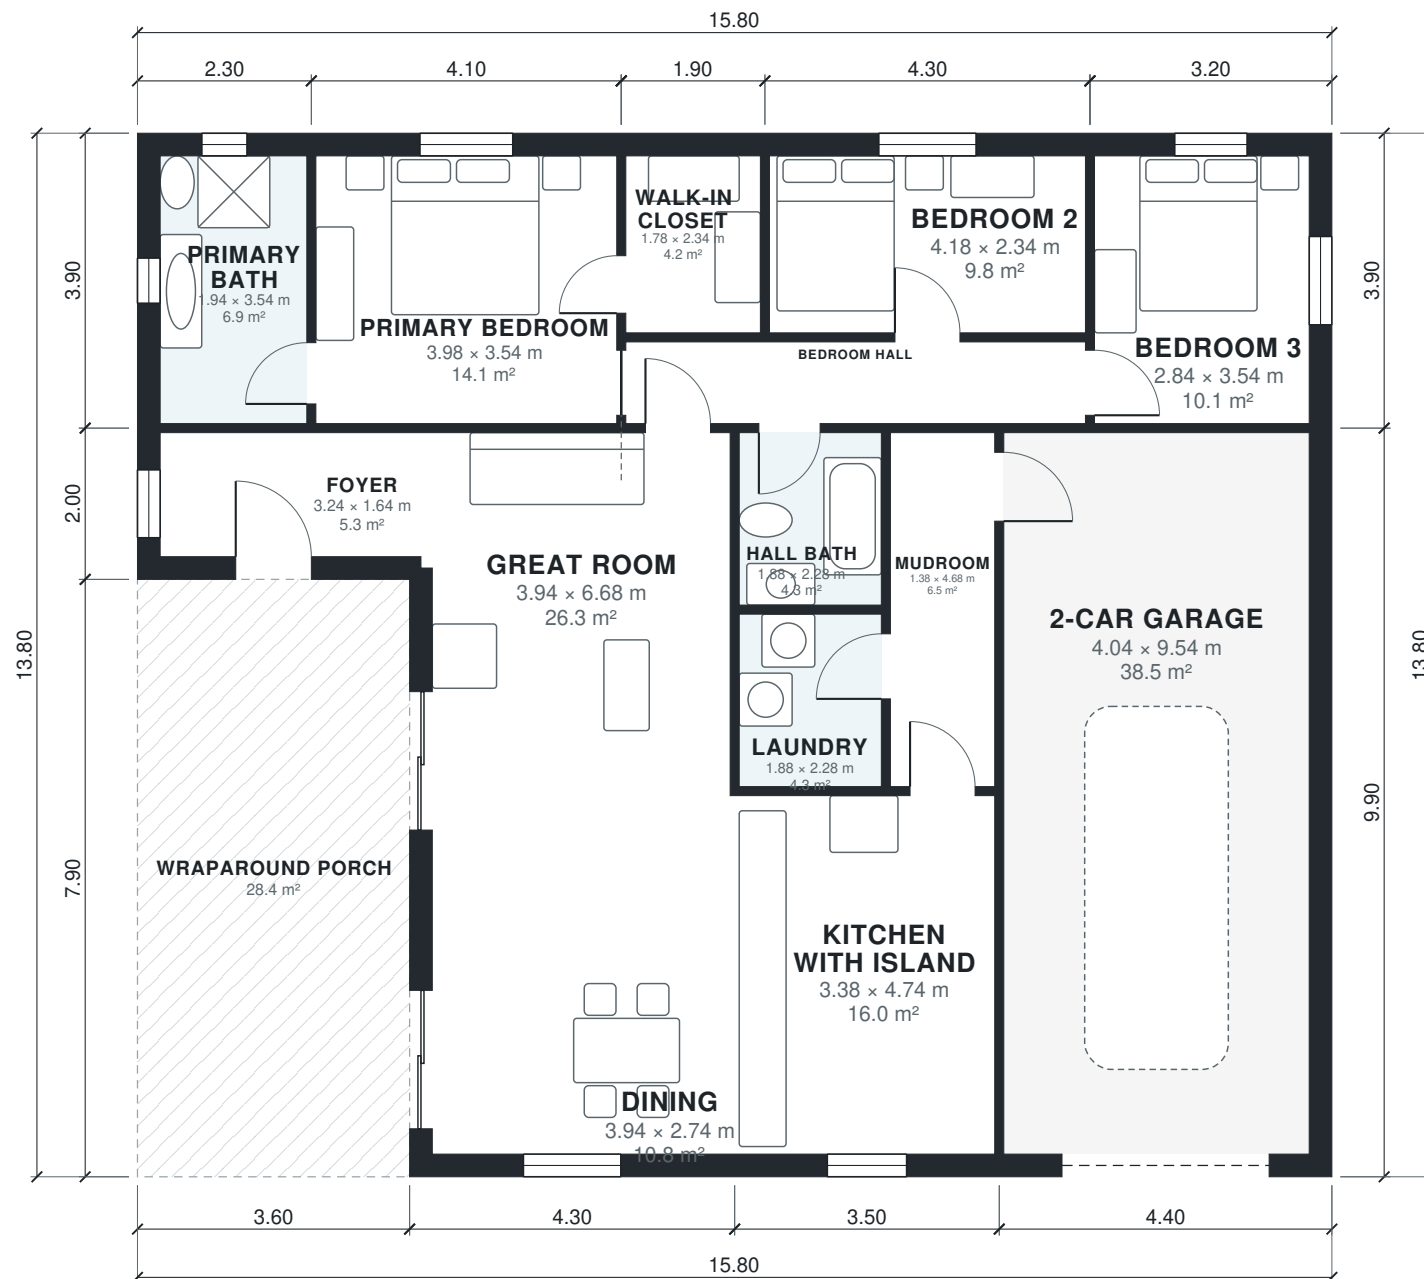


AI ARCHITECTURES

Plan Studio · ai-architectures.com

PROJECT

Country House with Wraparound Porch

Modern Farmhouse

SHEET TITLE

Floor Plan

GROSS AREA (THIS LEVEL)

189.6 m²

GROSS AREA (TOTAL)

189.6 m²

ENVELOPE

15.80 × 13.80 m

SCALE

1:100 on A3

DATE

2026-10-11

PROJECT NO.

Country House with

CONCEPT DESIGN — NOT FOR CONSTRUCTION OR PERMIT. Generated with AI and may contain errors. Verify all dimensions and code requirements with a licensed architect or engineer.

SHEET

A-101

of 2

Area Schedule

LEVEL	ROOM	SIZE	NET AREA	GROSS AREA
1	2-Car Garage	4.04 × 9.54 m	38.5 m²	43.6 m²
1	Bedroom 2	4.18 × 2.34 m	9.8 m²	11.6 m²
1	Bedroom 3	2.84 × 3.54 m	10.1 m²	12.5 m²
1	Bedroom Hall	6.08 × 1.08 m	6.6 m²	7.4 m²
1	Dining	3.94 × 2.74 m	10.8 m²	13.3 m²
1	Foyer	3.24 × 1.64 m	5.3 m²	7.2 m²
1	Great Room	3.94 × 6.68 m	26.3 m²	29.2 m²
1	Hall Bath	1.88 × 2.28 m	4.3 m²	4.8 m²
1	Kitchen with Island	3.38 × 4.74 m	16.0 m²	17.9 m²
1	Laundry	1.88 × 2.28 m	4.3 m²	4.8 m²
1	Mudroom	1.38 × 4.68 m	6.5 m²	7.2 m²
1	Primary Bath	1.94 × 3.54 m	6.9 m²	9.0 m²
1	Primary Bedroom	3.98 × 3.54 m	14.1 m²	16.0 m²
1	Walk-in Closet	1.78 × 2.34 m	4.2 m²	5.1 m²
1	Wraparound Porch (outdoor)	3.60 × 7.90 m	28.4 m²	28.4 m²
Total indoor			163.5 m²	189.6 m²

AI ARCHITECTURES

Plan Studio · ai-architectures.com

PROJECT

Country House with Wraparound Porch

Modern Farmhouse

SHEET TITLE

Area Schedule

GROSS AREA (THIS LEVEL)

189.6 m²

GROSS AREA (TOTAL)

189.6 m²

ENVELOPE

15.80 × 13.80 m

SCALE

NTS on A3

DATE

2026-10-11

PROJECT NO.

Country House with

CONCEPT DESIGN — NOT FOR CONSTRUCTION OR PERMIT. Generated with AI and may contain errors. Verify all dimensions and code requirements with a licensed architect or engineer.

SHEET

A-102

of 2