



AI ARCHITECTURES

Plan Studio · ai-architectures.com

PROJECT

Craftsman Bungalow – 3 Bed / 2 Bath

Craftsman Bungalow

SHEET TITLE

Floor Plan

GROSS AREA (THIS LEVEL)

2,083 sq ft

GROSS AREA (TOTAL)

2,083 sq ft

ENVELOPE

57'-1" × 38'-9"

SCALE

1/8" = 1'-0" on Tabloid 11×17

DATE

2026-10-11

PROJECT NO.


craftsman-bungalow

CONCEPT DESIGN — NOT FOR CONSTRUCTION OR PERMIT. Generated with AI and may contain errors. Verify all dimensions and code requirements with a licensed architect or engineer.

SHEET

A-101

of 2

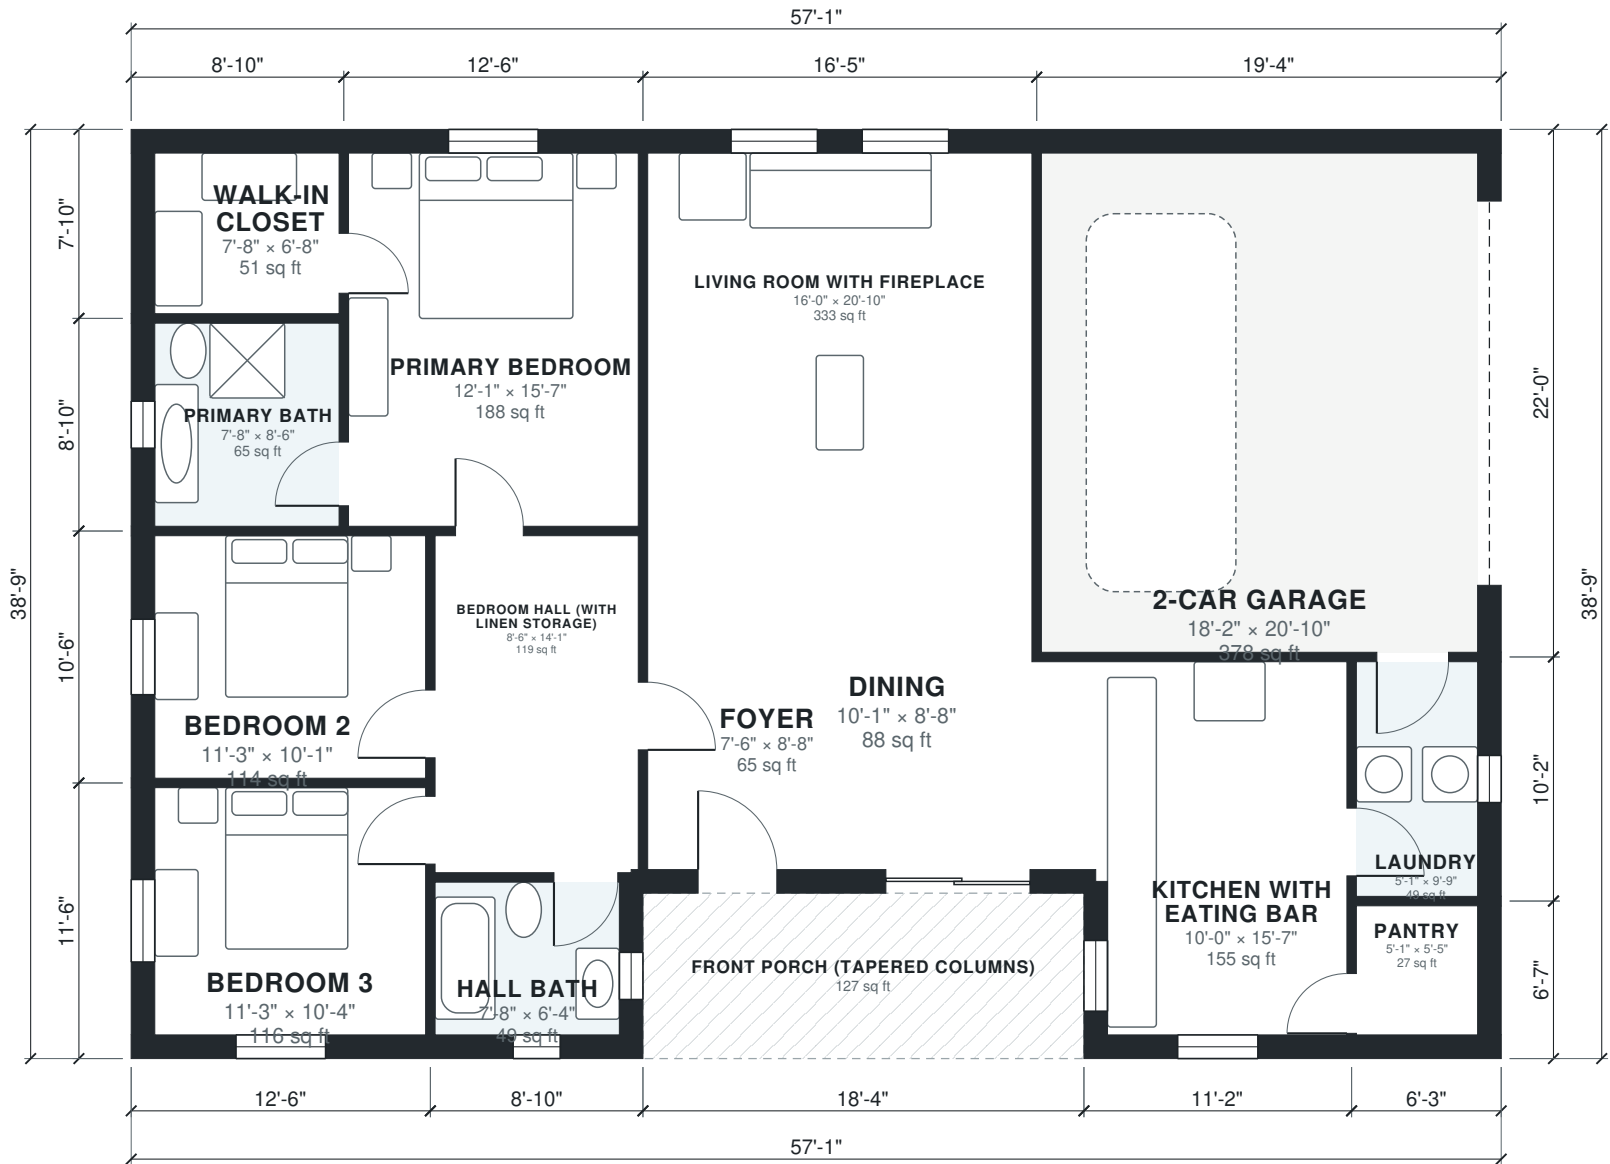

Area Schedule

LEVEL	ROOM	SIZE	NET AREA	GROSS AREA
1	2-Car Garage	18'-2" × 20'-10"	378 sq ft	425 sq ft
1	Bedroom 2	11'-3" × 10'-1"	114 sq ft	131 sq ft
1	Bedroom 3	11'-3" × 10'-4"	116 sq ft	143 sq ft
1	Bedroom Hall (with linen storage)	8'-6" × 14'-1"	119 sq ft	128 sq ft
1	Dining	10'-1" × 8'-8"	88 sq ft	103 sq ft
1	Foyer	7'-6" × 8'-8"	65 sq ft	78 sq ft
1	Hall Bath	7'-8" × 6'-4"	49 sq ft	67 sq ft
1	Kitchen with Eating Bar	10'-0" × 15'-7"	155 sq ft	187 sq ft
1	Laundry	5'-1" × 9'-9"	49 sq ft	63 sq ft
1	Living Room with Fireplace	16'-0" × 20'-10"	333 sq ft	361 sq ft
1	Pantry	5'-1" × 5'-5"	27 sq ft	41 sq ft
1	Primary Bath	7'-8" × 8'-6"	65 sq ft	78 sq ft
1	Primary Bedroom	12'-1" × 15'-7"	188 sq ft	209 sq ft
1	Walk-in Closet	7'-8" × 6'-8"	51 sq ft	70 sq ft
1	Front Porch (Tapered Columns) (outdoor)	18'-4" × 6'-11"	127 sq ft	127 sq ft
Total indoor			1,797 sq ft	2,083 sq ft

AI ARCHITECTURES

Plan Studio · ai-architectures.com

PROJECT

Craftsman Bungalow – 3 Bed / 2 Bath

Craftsman Bungalow

SHEET TITLE

Area Schedule

GROSS AREA (THIS LEVEL)

2,083 sq ft

GROSS AREA (TOTAL)

2,083 sq ft

ENVELOPE

57'-1" × 38'-9"

SCALE

NTS on Tabloid 11×17

DATE

2026-10-11

PROJECT NO.

craftsman-bungalow

CONCEPT DESIGN — NOT FOR CONSTRUCTION OR PERMIT. Generated with AI and may contain errors. Verify all dimensions and code requirements with a licensed architect or engineer.

SHEET

A-102