


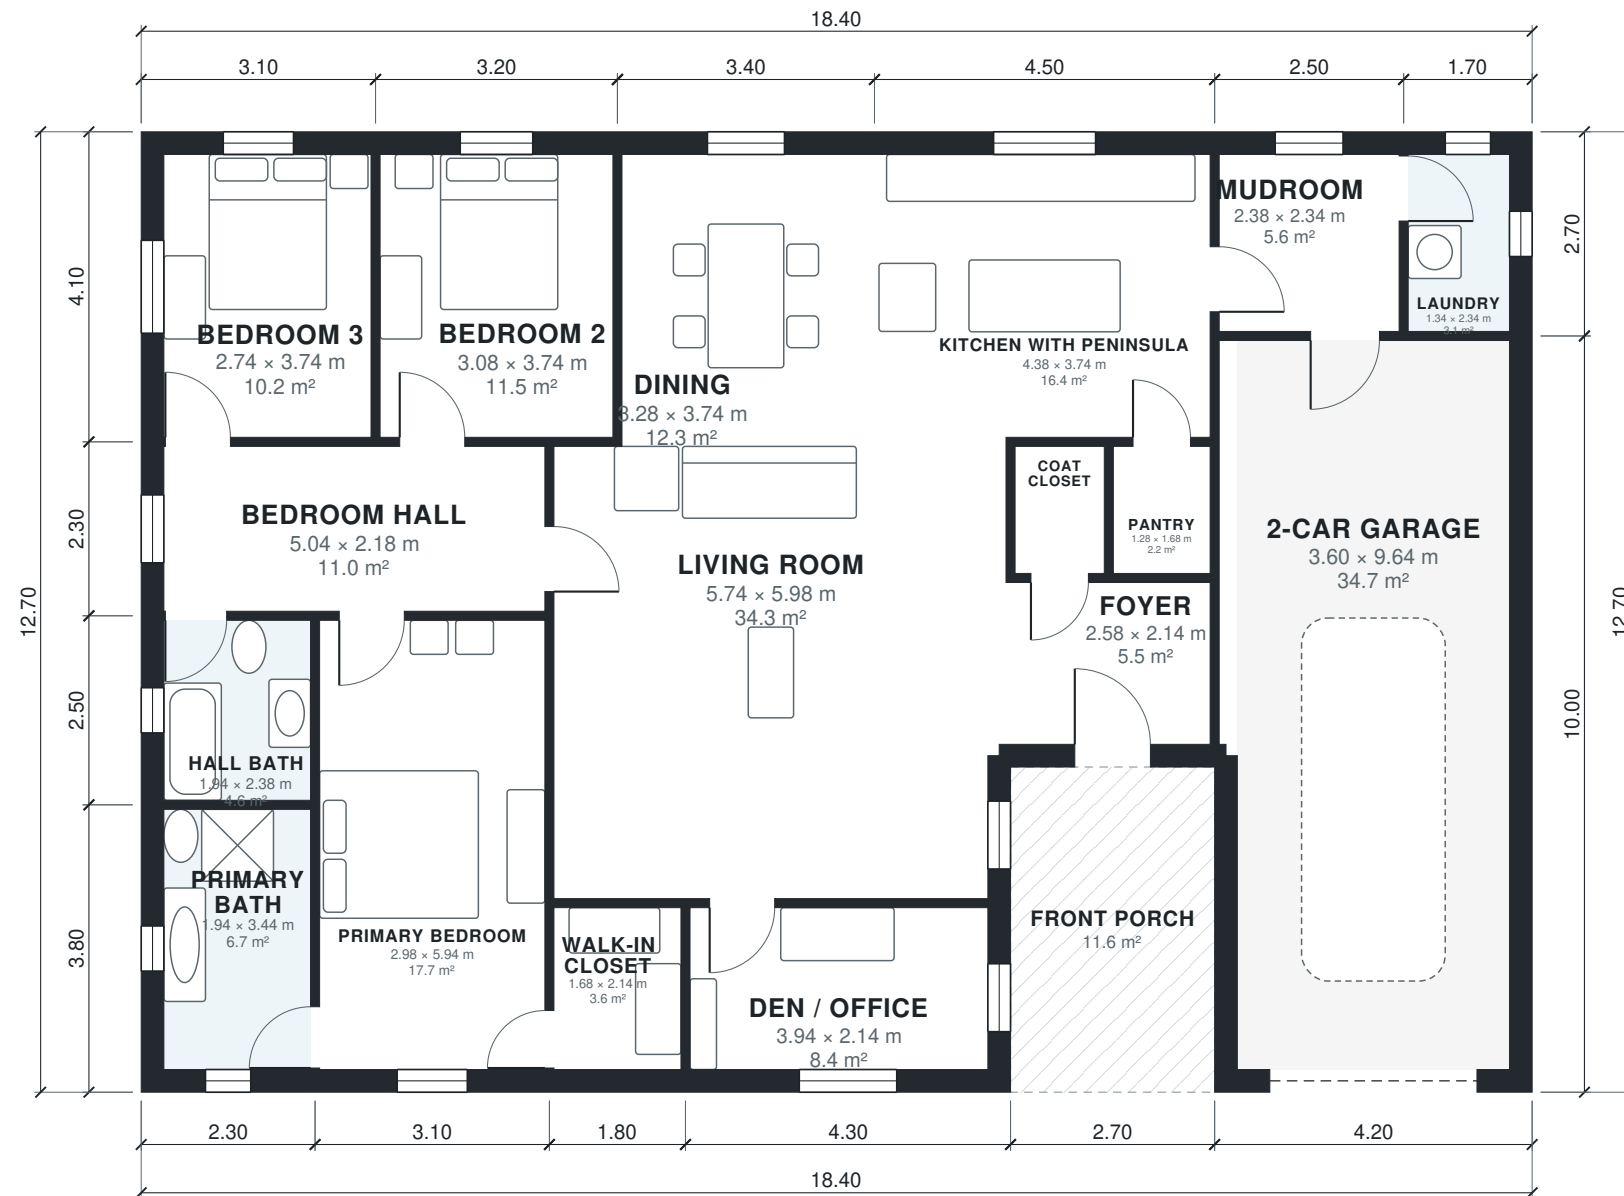

AI ARCHITECTURES

Plan Studio · ai-architectures.com

PROJECT

Craftsman Bungalow – 3 Bed / 2 Bath

Craftsman Bungalow

SHEET TITLE

Floor Plan

GROSS AREA (THIS LEVEL)

222.1 m²

GROSS AREA (TOTAL)

222.1 m²

ENVELOPE

18.40 × 12.70 m

SCALE

1:100 on A3

DATE

2026-10-08

PROJECT NO.

Craftsman Bungalow

CONCEPT DESIGN — NOT FOR CONSTRUCTION OR PERMIT. Generated with AI and may contain errors. Verify all dimensions and code requirements with a licensed architect or engineer.

SHEET

A-101

of 2

Area Schedule

LEVEL	ROOM	SIZE	NET AREA	GROSS AREA
1	2-Car Garage	3.60 × 9.64 m	34.7 m²	42.0 m²
1	Bedroom 2	3.08 × 3.74 m	11.5 m²	13.1 m²
1	Bedroom 3	2.74 × 3.74 m	10.2 m²	12.7 m²
1	Bedroom Hall	5.04 × 2.18 m	11.0 m²	12.4 m²
1	Coat Closet	1.18 × 1.68 m	2.0 m²	2.3 m²
1	Den / Office	3.94 × 2.14 m	8.4 m²	10.8 m²
1	Dining	3.28 × 3.74 m	12.3 m²	13.9 m²
1	Foyer	2.58 × 2.14 m	5.5 m²	6.8 m²
1	Hall Bath	1.94 × 2.38 m	4.6 m²	5.8 m²
1	Kitchen with Peninsula	4.38 × 3.74 m	16.4 m²	18.4 m²
1	Laundry	1.34 × 2.34 m	3.1 m²	4.6 m²
1	Living Room	5.74 × 5.98 m	34.3 m²	37.2 m²
1	Mudroom	2.38 × 2.34 m	5.6 m²	6.8 m²
1	Pantry	1.28 × 1.68 m	2.1 m²	2.5 m²
1	Primary Bath	1.94 × 3.44 m	6.7 m²	8.7 m²
1	Primary Bedroom	2.98 × 5.94 m	17.7 m²	19.5 m²
1	Walk-in Closet	1.68 × 2.14 m	3.6 m²	4.5 m²
1	Front Porch (outdoor)	2.70 × 4.30 m	11.6 m²	11.6 m²
Total indoor			189.8 m²	222.1 m²

AI ARCHITECTURES

Plan Studio · ai-architectures.com

PROJECT

Craftsman Bungalow – 3 Bed / 2 Bath

Craftsman Bungalow

SHEET TITLE

Area Schedule

GROSS AREA (THIS LEVEL)

222.1 m²

GROSS AREA (TOTAL)

222.1 m²

ENVELOPE

18.40 × 12.70 m

SCALE

NTS on A3

DATE

2026-10-08

PROJECT NO.

Craftsman Bungalow

CONCEPT DESIGN — NOT FOR CONSTRUCTION OR PERMIT. Generated with AI and may contain errors. Verify all dimensions and code requirements with a licensed architect or engineer.

SHEET

A-102