


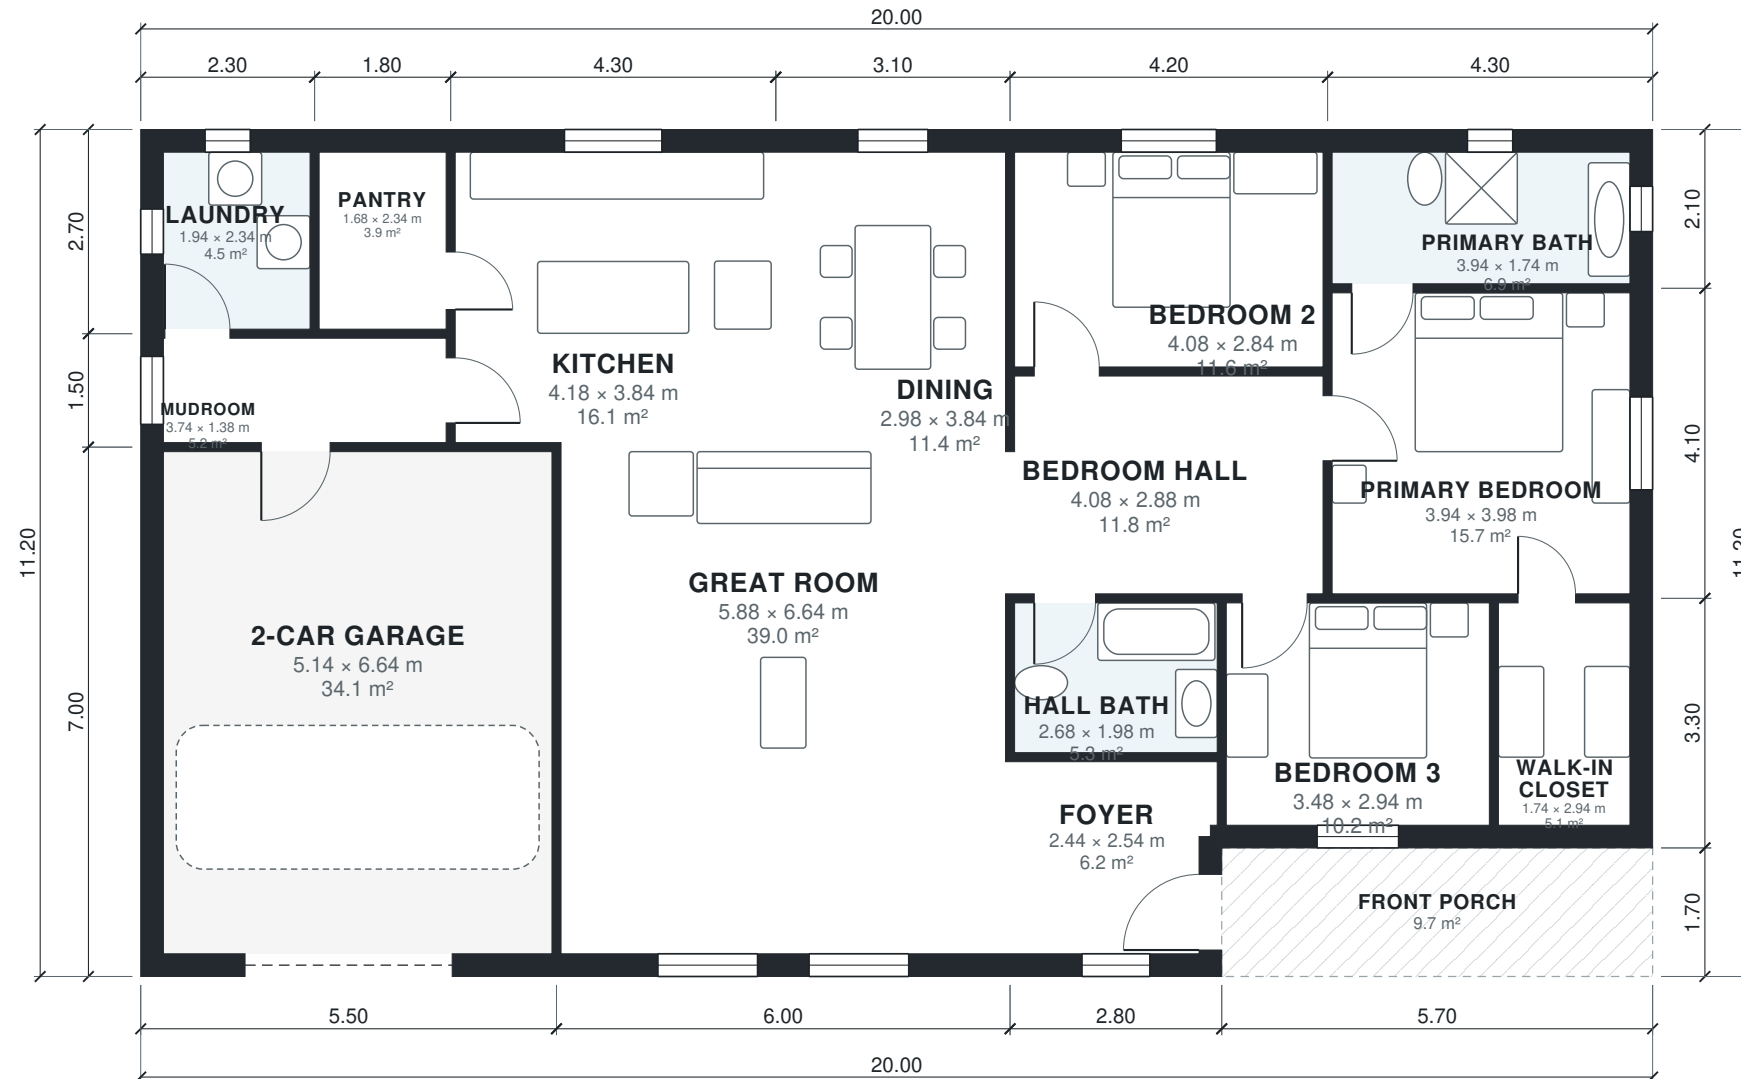

AI ARCHITECTURES

Plan Studio · ai-architectures.com

PROJECT

Craftsman Ranch 3BR/2BA

Craftsman

SHEET TITLE

Floor Plan

GROSS AREA (THIS LEVEL)

214.3 m²

GROSS AREA (TOTAL)

214.3 m²

ENVELOPE

20.00 × 11.20 m

SCALE

1:100 on A3

DATE

2026-10-11

PROJECT NO.

Craftsman Ranch 3B

CONCEPT DESIGN — NOT FOR CONSTRUCTION OR PERMIT. Generated with AI and may contain errors. Verify all dimensions and code requirements with a licensed architect or engineer.

SHEET

A-101

of 2

Area Schedule

LEVEL	ROOM	SIZE	NET AREA	GROSS AREA
1	2-Car Garage	5.14 × 6.64 m	34.1 m²	38.5 m²
1	Bedroom 2	4.08 × 2.84 m	11.6 m²	13.4 m²
1	Bedroom 3	3.48 × 2.94 m	10.2 m²	11.9 m²
1	Bedroom Hall	4.08 × 2.88 m	11.8 m²	12.6 m²
1	Dining	2.98 × 3.84 m	11.4 m²	13.0 m²
1	Foyer	2.44 × 2.54 m	6.2 m²	8.1 m²
1	Great Room	5.88 × 6.64 m	39.0 m²	42.0 m²
1	Hall Bath	2.68 × 1.98 m	5.3 m²	5.9 m²
1	Kitchen	4.18 × 3.84 m	16.1 m²	18.1 m²
1	Laundry	1.94 × 2.34 m	4.5 m²	6.2 m²
1	Mudroom	3.74 × 1.38 m	5.2 m²	6.2 m²
1	Pantry	1.68 × 2.34 m	3.9 m²	4.9 m²
1	Primary Bath	3.94 × 1.74 m	6.9 m²	9.0 m²
1	Primary Bedroom	3.94 × 3.98 m	15.7 m²	17.6 m²
1	Walk-in Closet	1.74 × 2.94 m	5.1 m²	6.9 m²
1	Front Porch (outdoor)	5.70 × 1.70 m	9.7 m²	9.7 m²
Total indoor			187.0 m²	214.3 m²

AI ARCHITECTURES

Plan Studio · ai-architectures.com

PROJECT

Craftsman Ranch 3BR/2BA

Craftsman

SHEET TITLE

Area Schedule

GROSS AREA (THIS LEVEL)

214.3 m²

GROSS AREA (TOTAL)

214.3 m²

ENVELOPE

20.00 × 11.20 m

SCALE

NTS on A3

DATE

2026-10-11

PROJECT NO.

Craftsman Ranch 3B

CONCEPT DESIGN — NOT FOR CONSTRUCTION OR PERMIT. Generated with AI and may contain errors. Verify all dimensions and code requirements with a licensed architect or engineer.

SHEET

A-102