



AI ARCHITECTURES

Plan Studio · ai-architectures.com

PROJECT

Craftsman Ranch 3BR/2BA

Craftsman

SHEET TITLE

Floor Plan

GROSS AREA (THIS LEVEL)

2,307 sq ft

GROSS AREA (TOTAL)

2,307 sq ft

ENVELOPE

65'-7" × 36'-9"

SCALE

1/8" = 1'-0" on Tabloid 11×17

DATE

2026-10-11

PROJECT NO.


craftsman-ranch-ho

CONCEPT DESIGN — NOT FOR CONSTRUCTION OR PERMIT. Generated with AI and may contain errors. Verify all dimensions and code requirements with a licensed architect or engineer.

SHEET

A-101

of 2

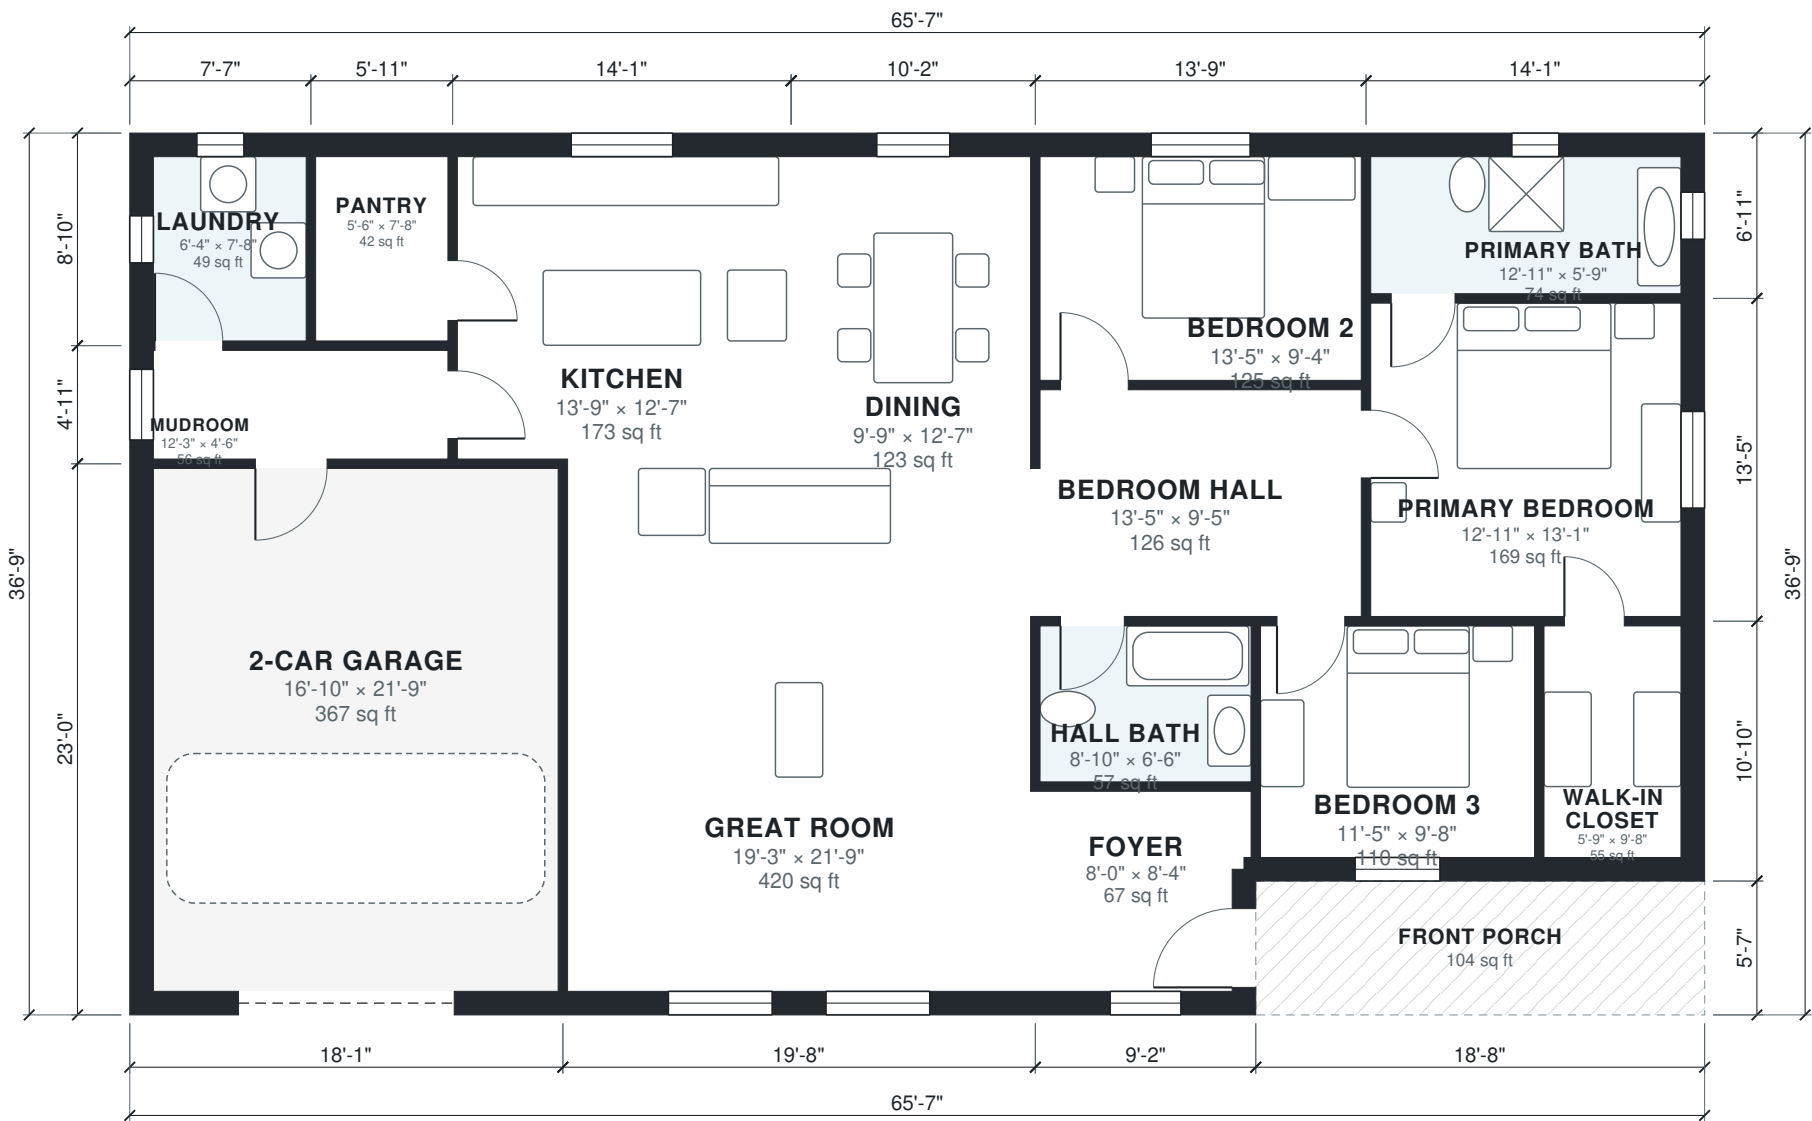

Area Schedule

LEVEL	ROOM	SIZE	NET AREA	GROSS AREA
1	2-Car Garage	16'-10" × 21'-9"	367 sq ft	414 sq ft
1	Bedroom 2	13'-5" × 9'-4"	125 sq ft	145 sq ft
1	Bedroom 3	11'-5" × 9'-8"	110 sq ft	128 sq ft
1	Bedroom Hall	13'-5" × 9'-5"	126 sq ft	136 sq ft
1	Dining	9'-9" × 12'-7"	123 sq ft	140 sq ft
1	Foyer	8'-0" × 8'-4"	67 sq ft	87 sq ft
1	Great Room	19'-3" × 21'-9"	420 sq ft	452 sq ft
1	Hall Bath	8'-10" × 6'-6"	57 sq ft	63 sq ft
1	Kitchen	13'-9" × 12'-7"	173 sq ft	194 sq ft
1	Laundry	6'-4" × 7'-8"	49 sq ft	67 sq ft
1	Mudroom	12'-3" × 4'-6"	56 sq ft	66 sq ft
1	Pantry	5'-6" × 7'-8"	42 sq ft	52 sq ft
1	Primary Bath	12'-11" × 5'-9"	74 sq ft	97 sq ft
1	Primary Bedroom	12'-11" × 13'-1"	169 sq ft	190 sq ft
1	Walk-in Closet	5'-9" × 9'-8"	55 sq ft	75 sq ft
1	Front Porch (outdoor)	18'-8" × 5'-7"	104 sq ft	104 sq ft
Total indoor			2,013 sq ft	2,307 sq ft

AI ARCHITECTURES
Plan Studio · ai-architectures.com

PROJECT
Craftsman Ranch 3BR/2BA
Craftsman

SHEET TITLE
Area Schedule

GROSS AREA (THIS LEVEL)
2,307 sq ft

GROSS AREA (TOTAL)
2,307 sq ft

ENVELOPE
65'-7" × 36'-9"

SCALE
NTS on Tabloid 11×17

DATE
2026-10-11

PROJECT NO.
craftsman-ranch-ho

CONCEPT DESIGN — NOT FOR CONSTRUCTION OR PERMIT. Generated with AI and may contain errors. Verify all dimensions and code requirements with a licensed architect or engineer.

SHEET

A-102