


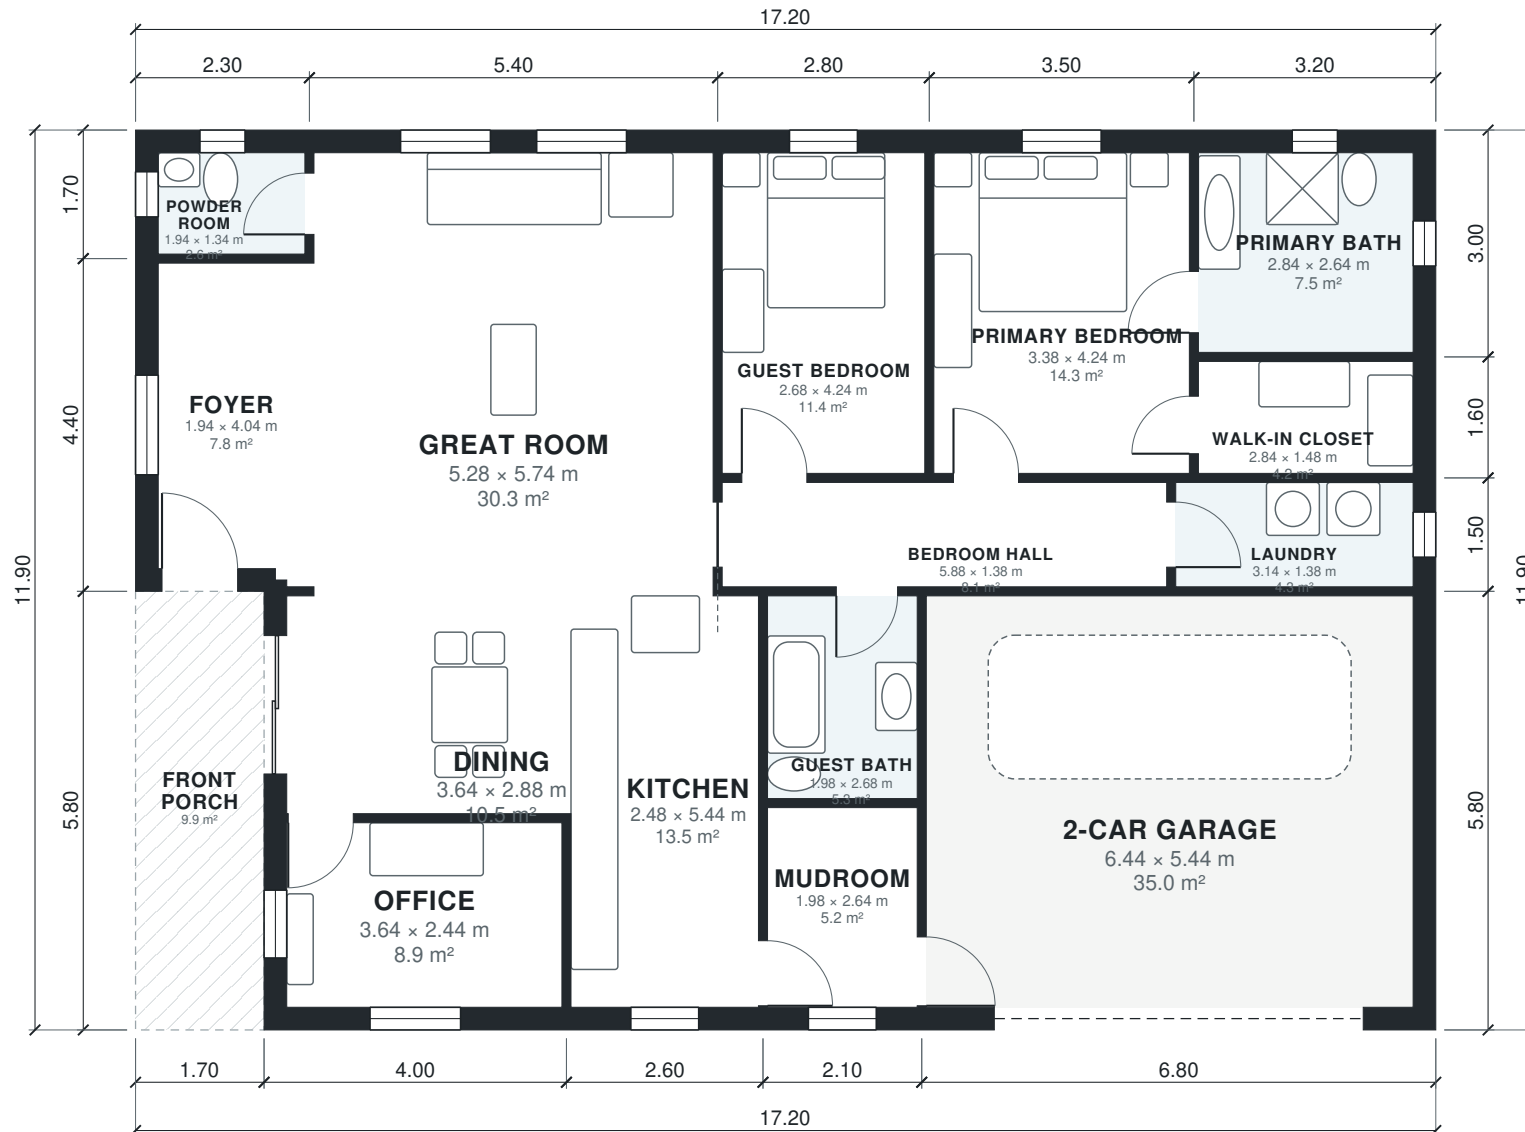

AI ARCHITECTURES

Plan Studio · ai-architectures.com

PROJECT

Single-Story 2BR Ranch with Office and

Modern Farmhouse

SHEET TITLE

Floor Plan

GROSS AREA (THIS LEVEL)

194.8 m²

GROSS AREA (TOTAL)

194.8 m²

ENVELOPE

17.20 × 11.90 m

SCALE

1:100 on A3

DATE

2026-10-11

PROJECT NO.

Single-Story 2BR R

CONCEPT DESIGN — NOT FOR CONSTRUCTION OR PERMIT. Generated with AI and may contain errors. Verify all dimensions and code requirements with a licensed architect or engineer.

SHEET

A-101

of 2

Area Schedule

LEVEL	ROOM	SIZE	NET AREA	GROSS AREA
1	2-Car Garage	6.44 × 5.44 m	35.0 m²	39.4 m²
1	Bedroom Hall	5.88 × 1.38 m	8.1 m²	9.0 m²
1	Dining	3.64 × 2.88 m	10.5 m²	12.0 m²
1	Foyer	1.94 × 4.04 m	7.8 m²	10.1 m²
1	Great Room	5.28 × 5.74 m	30.3 m²	32.9 m²
1	Guest Bath	1.98 × 2.68 m	5.3 m²	5.9 m²
1	Guest Bedroom	2.68 × 4.24 m	11.4 m²	12.9 m²
1	Kitchen	2.48 × 5.44 m	13.5 m²	15.1 m²
1	Laundry	3.14 × 1.38 m	4.3 m²	5.2 m²
1	Mudroom	1.98 × 2.64 m	5.2 m²	6.3 m²
1	Office	3.64 × 2.44 m	8.9 m²	11.2 m²
1	Powder Room	1.94 × 1.34 m	2.6 m²	3.9 m²
1	Primary Bath	2.84 × 2.64 m	7.5 m²	9.6 m²
1	Primary Bedroom	3.38 × 4.24 m	14.3 m²	16.1 m²
1	Walk-in Closet	2.84 × 1.48 m	4.2 m²	5.1 m²
1	Front Porch (outdoor)	1.70 × 5.80 m	9.9 m²	9.9 m²
Total indoor			169.0 m²	194.8 m²

AI ARCHITECTURES

Plan Studio · ai-architectures.com

PROJECT

Single-Story 2BR Ranch with Office and

Modern Farmhouse

SHEET TITLE

Area Schedule

GROSS AREA (THIS LEVEL)

194.8 m²

GROSS AREA (TOTAL)

194.8 m²

ENVELOPE

17.20 × 11.90 m

SCALE

NTS on A3

DATE

2026-10-11

PROJECT NO.

Single-Story 2BR R

CONCEPT DESIGN — NOT FOR CONSTRUCTION OR PERMIT. Generated with AI and may contain errors. Verify all dimensions and code requirements with a licensed architect or engineer.

SHEET

A-102