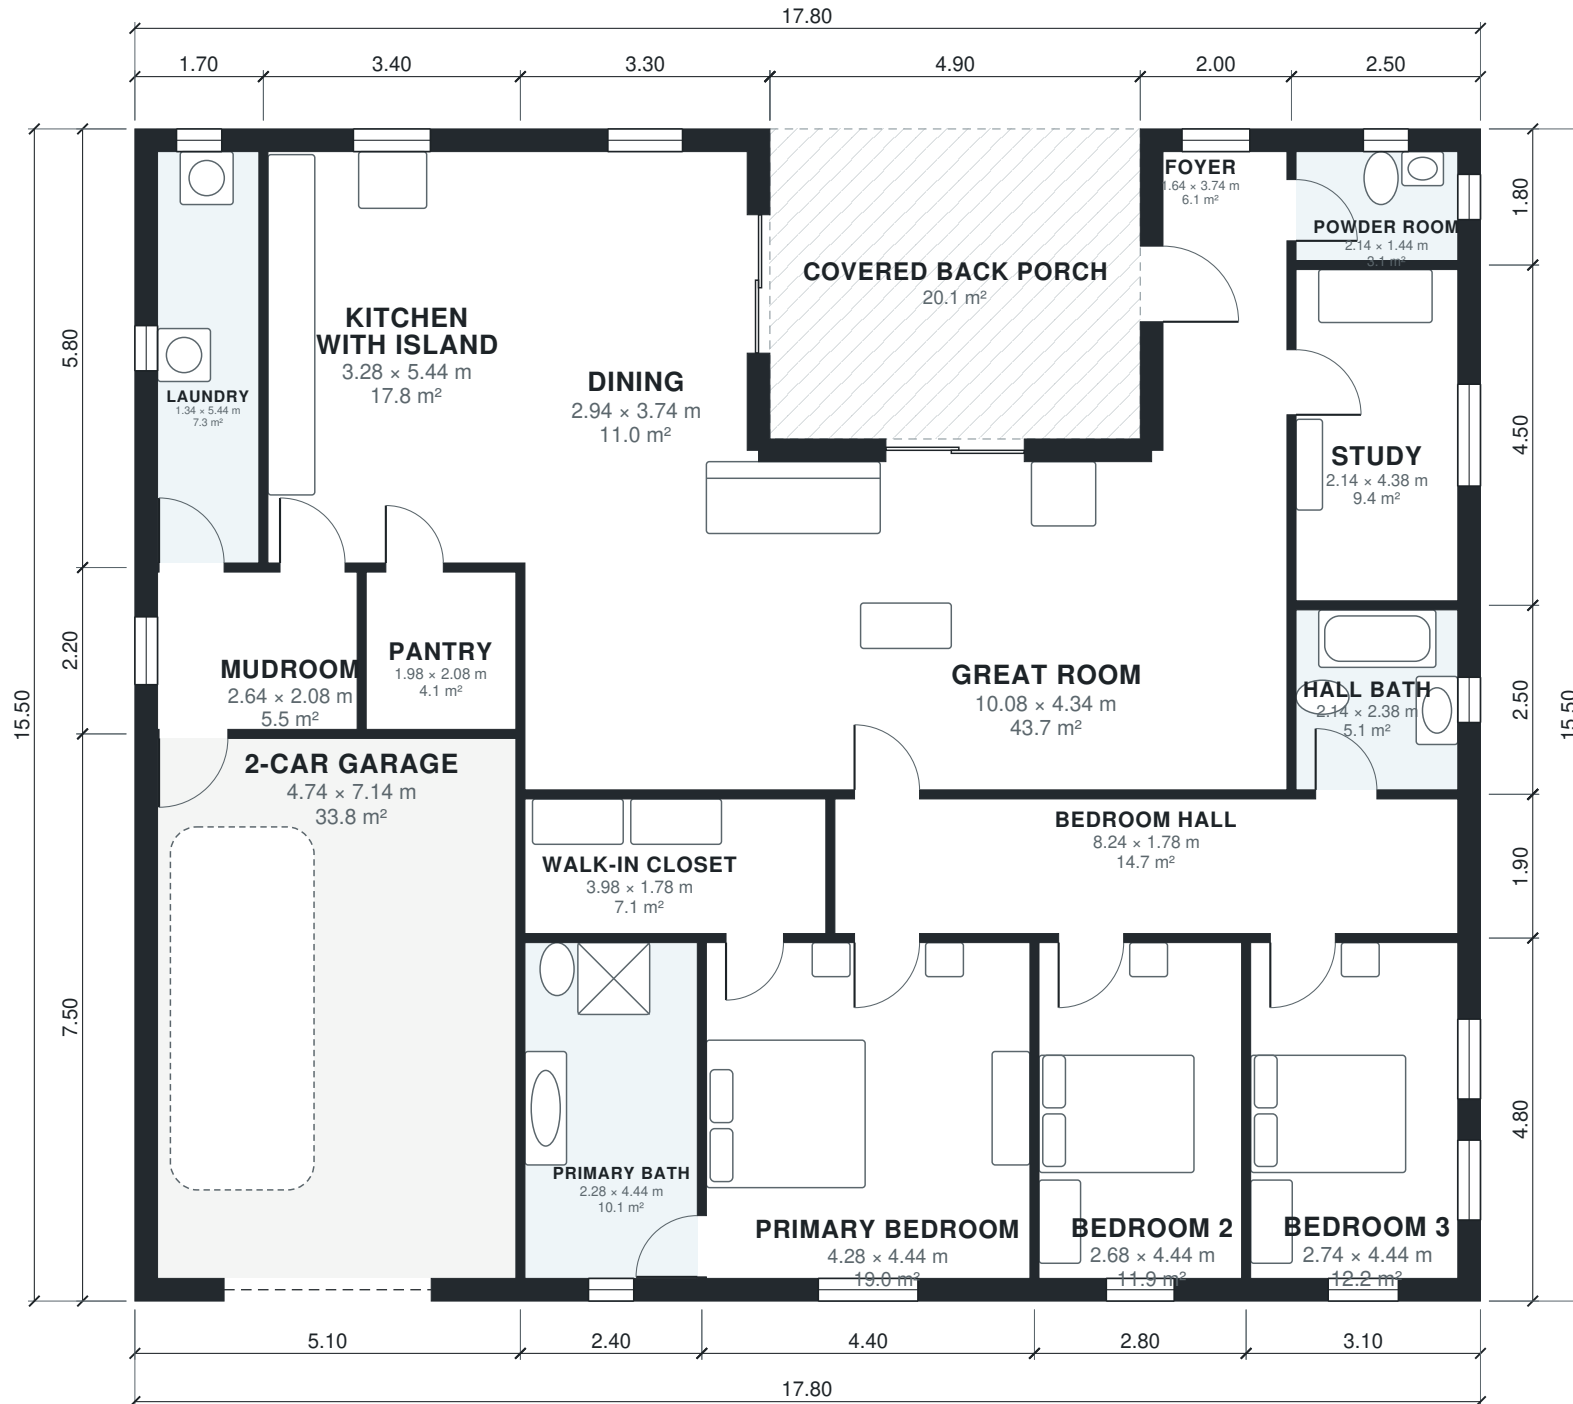


AI ARCHITECTURES

Plan Studio · ai-architectures.com

PROJECT

Hill Country Ranch Home

Texas Hill Country Ranch

SHEET TITLE

Floor Plan

GROSS AREA (THIS LEVEL)

255.8 m²

GROSS AREA (TOTAL)

255.8 m²

ENVELOPE

17.80 × 15.50 m

SCALE

1:100 on A3

DATE

2026-10-11

PROJECT NO.

Hill Country Ranch

CONCEPT DESIGN — NOT FOR CONSTRUCTION OR PERMIT. Generated with AI and may contain errors. Verify all dimensions and code requirements with a licensed architect or engineer.

SHEET

A-101

of 2

Area Schedule

LEVEL	ROOM	SIZE	NET AREA	GROSS AREA
1	2-Car Garage	4.74 × 7.14 m	33.8 m²	38.2 m²
1	Bedroom 2	2.68 × 4.44 m	11.9 m²	13.4 m²
1	Bedroom 3	2.74 × 4.44 m	12.2 m²	14.9 m²
1	Bedroom Hall	8.24 × 1.78 m	14.7 m²	16.3 m²
1	Dining	2.94 × 3.74 m	11.0 m²	13.5 m²
1	Foyer	1.64 × 3.74 m	6.1 m²	8.2 m²
1	Great Room	10.08 × 4.34 m	43.8 m²	47.9 m²
1	Hall Bath	2.14 × 2.38 m	5.1 m²	6.2 m²
1	Kitchen with Island	3.28 × 5.44 m	17.8 m²	19.7 m²
1	Laundry	1.34 × 5.44 m	7.3 m²	9.9 m²
1	Mudroom	2.64 × 2.08 m	5.5 m²	6.6 m²
1	Pantry	1.98 × 2.08 m	4.1 m²	4.6 m²
1	Powder Room	2.14 × 1.44 m	3.1 m²	4.5 m²
1	Primary Bath	2.28 × 4.44 m	10.1 m²	11.5 m²
1	Primary Bedroom	4.28 × 4.44 m	19.0 m²	21.1 m²
1	Study	2.14 × 4.38 m	9.4 m²	11.2 m²
1	Walk-in Closet	3.98 × 1.78 m	7.1 m²	7.8 m²
1	Covered Back Porch (outdoor)	4.90 × 4.10 m	20.1 m²	20.1 m²
Total indoor			222.0 m²	255.8 m²

AI ARCHITECTURES

Plan Studio · ai-architectures.com

PROJECT

Hill Country Ranch Home

Texas Hill Country Ranch

SHEET TITLE

Area Schedule

GROSS AREA (THIS LEVEL)

255.8 m²

GROSS AREA (TOTAL)

255.8 m²

ENVELOPE

17.80 × 15.50 m

SCALE

NTS on A3

DATE

2026-10-11

PROJECT NO.

Hill Country Ranch

CONCEPT DESIGN — NOT FOR CONSTRUCTION OR PERMIT. Generated with AI and may contain errors. Verify all dimensions and code requirements with a licensed architect or engineer.

SHEET

A-102