



AI ARCHITECTURES

Plan Studio · ai-architectures.com

PROJECT

Hill Country Ranch Home

Texas Hill Country Ranch

SHEET TITLE

Floor Plan

GROSS AREA (THIS LEVEL)

2,754 sq ft

GROSS AREA (TOTAL)

2,754 sq ft

ENVELOPE

58'-5" x 50'-10"

SCALE

1/8" = 1'-0" on Tabloid 11x17

DATE

2026-10-11

PROJECT NO.


hill-country-house

CONCEPT DESIGN — NOT FOR CONSTRUCTION OR PERMIT. Generated with AI and may contain errors. Verify all dimensions and code requirements with a licensed architect or engineer.

SHEET

A-101

of 2

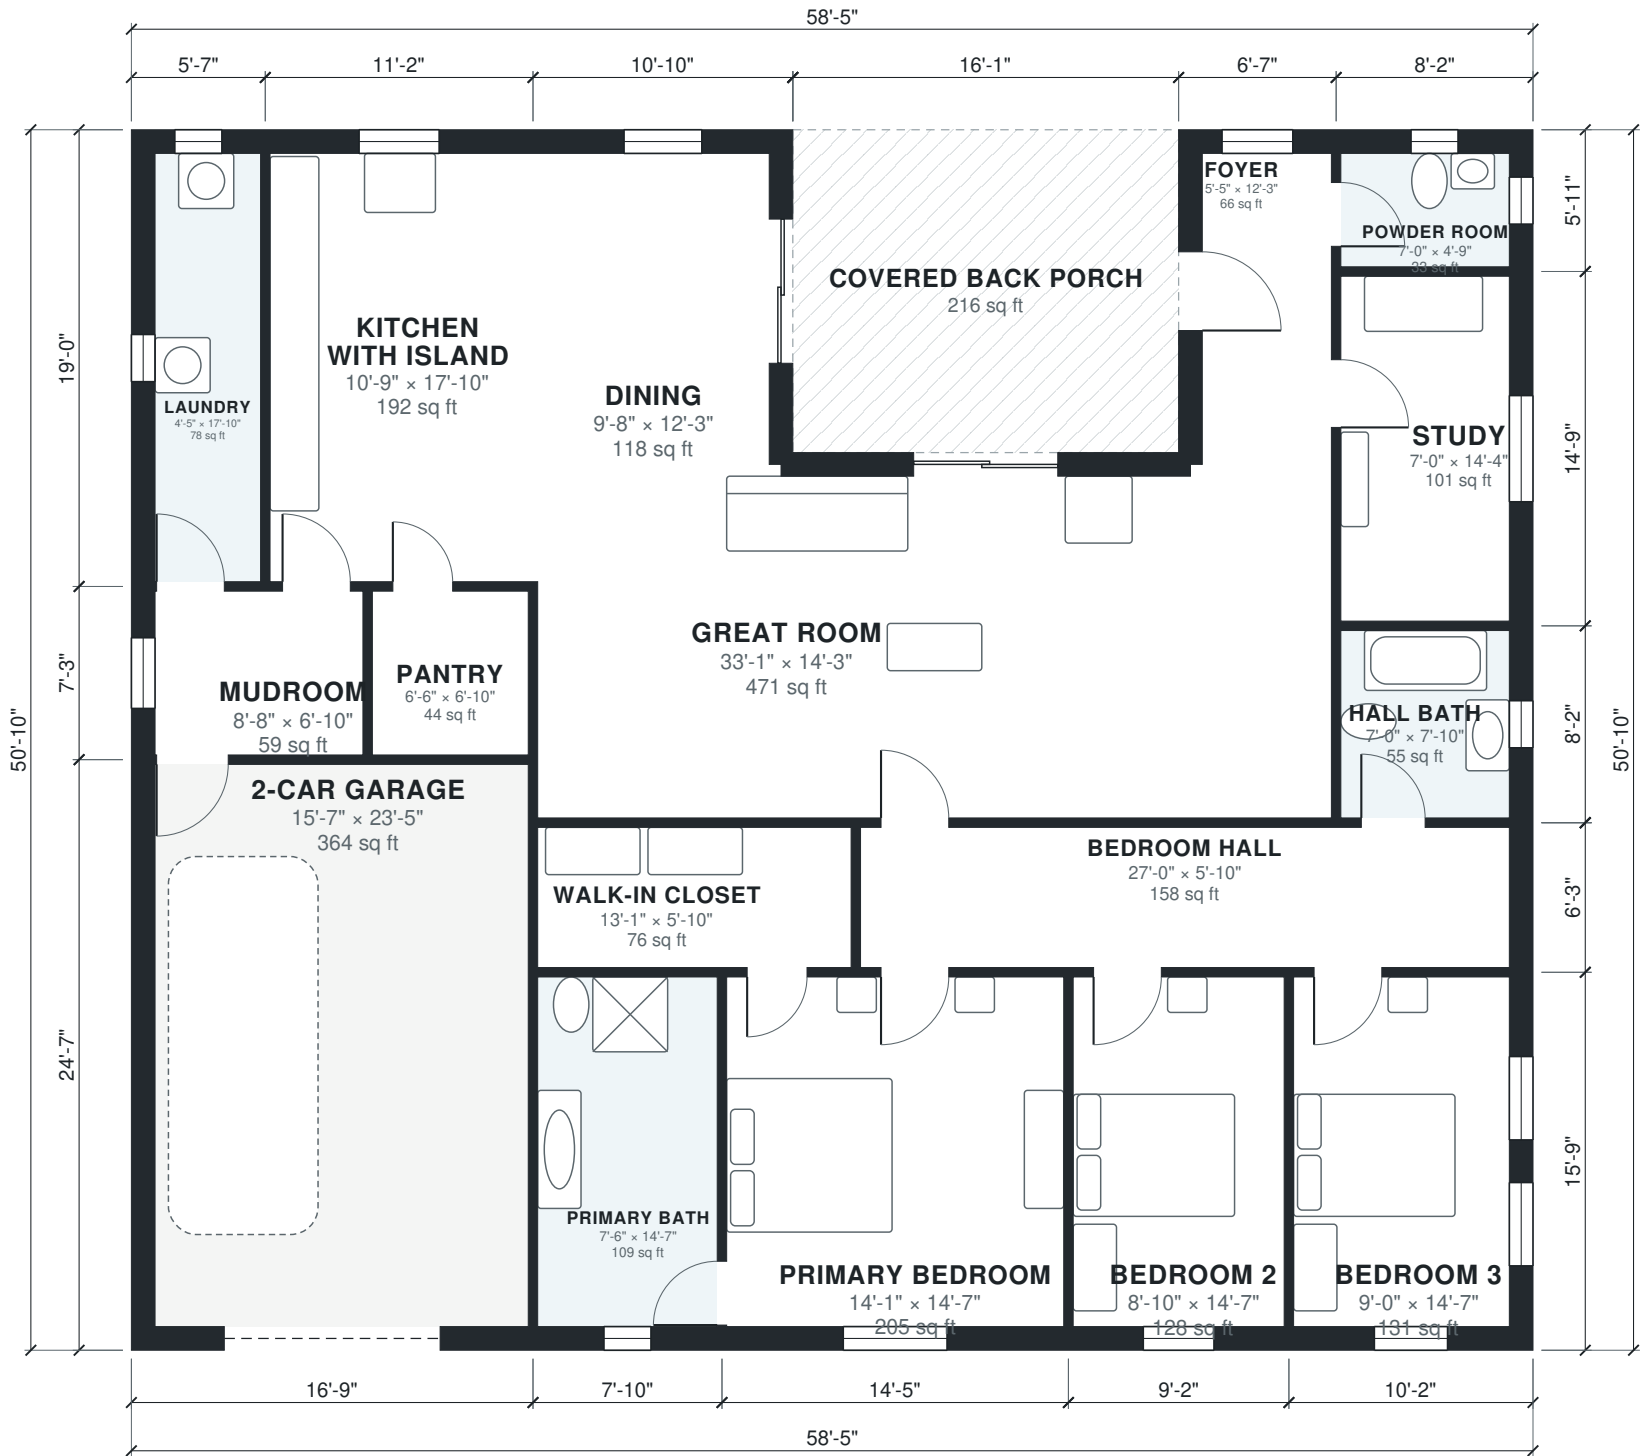

Area Schedule

LEVEL	ROOM	SIZE	NET AREA	GROSS AREA
1	2-Car Garage	15'-7" × 23'-5"	364 sq ft	412 sq ft
1	Bedroom 2	8'-10" × 14'-7"	128 sq ft	145 sq ft
1	Bedroom 3	9'-0" × 14'-7"	131 sq ft	160 sq ft
1	Bedroom Hall	27'-0" × 5'-10"	158 sq ft	176 sq ft
1	Dining	9'-8" × 12'-3"	118 sq ft	146 sq ft
1	Foyer	5'-5" × 12'-3"	66 sq ft	88 sq ft
1	Great Room	33'-1" × 14'-3"	471 sq ft	516 sq ft
1	Hall Bath	7'-0" × 7'-10"	55 sq ft	67 sq ft
1	Kitchen with Island	10'-9" × 17'-10"	192 sq ft	212 sq ft
1	Laundry	4'-5" × 17'-10"	78 sq ft	106 sq ft
1	Mudroom	8'-8" × 6'-10"	59 sq ft	71 sq ft
1	Pantry	6'-6" × 6'-10"	44 sq ft	50 sq ft
1	Powder Room	7'-0" × 4'-9"	33 sq ft	48 sq ft
1	Primary Bath	7'-6" × 14'-7"	109 sq ft	124 sq ft
1	Primary Bedroom	14'-1" × 14'-7"	205 sq ft	227 sq ft
1	Study	7'-0" × 14'-4"	101 sq ft	121 sq ft
1	Walk-in Closet	13'-1" × 5'-10"	76 sq ft	84 sq ft
1	Covered Back Porch (outdoor)	16'-1" × 13'-5"	216 sq ft	216 sq ft
Total indoor			2,389 sq ft	2,754 sq ft

AI ARCHITECTURES

Plan Studio · ai-architectures.com

PROJECT

Hill Country Ranch Home

Texas Hill Country Ranch

SHEET TITLE

Area Schedule

GROSS AREA (THIS LEVEL)

2,754 sq ft

GROSS AREA (TOTAL)

2,754 sq ft

ENVELOPE

58'-5" × 50'-10"

SCALE

NTS on Tabloid 11×17

DATE

2026-10-11

PROJECT NO.

hill-country-house

CONCEPT DESIGN — NOT FOR CONSTRUCTION OR PERMIT. Generated with AI and may contain errors. Verify all dimensions and code requirements with a licensed architect or engineer.

SHEET

A-102

of 2