


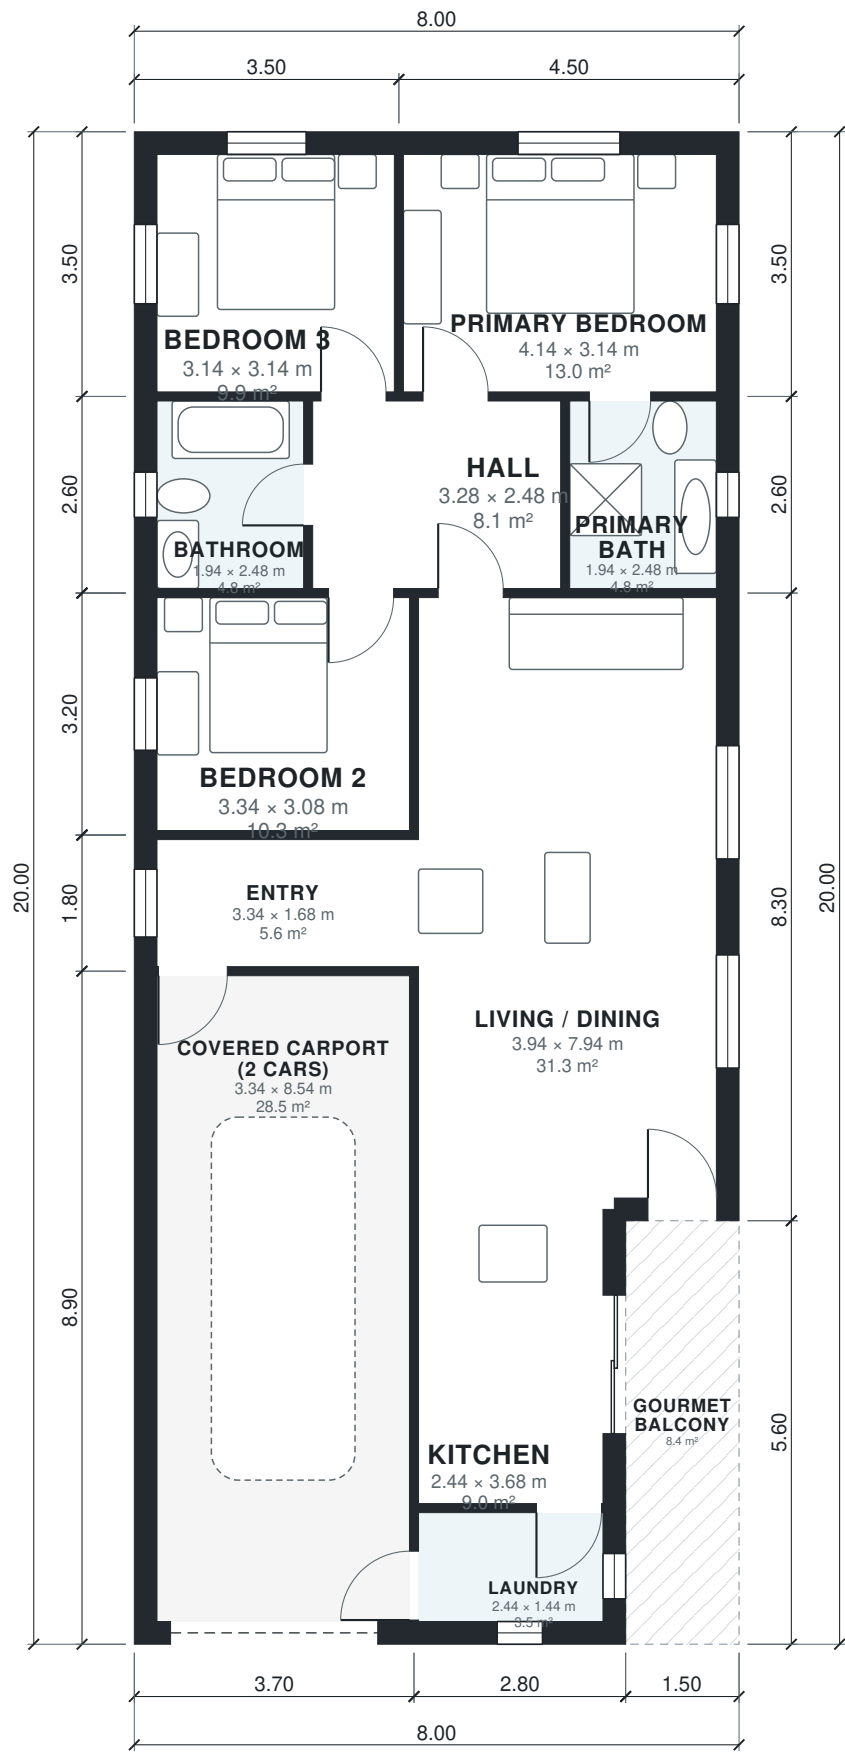

AI ARCHITECTURES

Plan Studio · ai-architectures.com

PROJECT

Compact 3-Bed Single-Storey with Ca

Contemporary Latin American

SHEET TITLE

Floor Plan

GROSS AREA (THIS LEVEL)

151.6 m²

GROSS AREA (TOTAL)

151.6 m²

ENVELOPE

8.00 × 20.00 m

SCALE

1:100 on A3

DATE

2026-10-11

PROJECT NO.

Compact 3-Bed Sing

CONCEPT DESIGN — NOT FOR CONSTRUCTION OR PERMIT. Generated with AI and may contain errors. Verify all dimensions and code requirements with a licensed architect or engineer.

SHEET

A-101

of 2

Area Schedule

LEVEL	ROOM	SIZE	NET AREA	GROSS AREA
1	Bathroom	1.94 × 2.48 m	4.8 m²	6.0 m²
1	Bedroom 2	3.34 × 3.08 m	10.3 m²	11.8 m²
1	Bedroom 3	3.14 × 3.14 m	9.9 m²	12.2 m²
1	Covered Carport (2 cars)	3.34 × 8.54 m	28.5 m²	32.9 m²
1	Entry	3.34 × 1.68 m	5.6 m²	6.7 m²
1	Hall	3.28 × 2.48 m	8.1 m²	8.8 m²
1	Kitchen	2.44 × 3.68 m	9.0 m²	10.6 m²
1	Laundry	2.44 × 1.44 m	3.5 m²	5.0 m²
1	Living / Dining	3.94 × 7.94 m	31.3 m²	35.7 m²
1	Primary Bath	1.94 × 2.48 m	4.8 m²	6.0 m²
1	Primary Bedroom	4.14 × 3.14 m	13.0 m²	15.8 m²
1	Gourmet Balcony (outdoor)	1.50 × 5.60 m	8.4 m²	8.4 m²
Total indoor			128.8 m²	151.6 m²

AI ARCHITECTURES

Plan Studio · ai-architectures.com

PROJECT

Compact 3-Bed Single-Storey with Ca

Contemporary Latin American

SHEET TITLE

Area Schedule

GROSS AREA (THIS LEVEL)

151.6 m²

GROSS AREA (TOTAL)

151.6 m²

ENVELOPE

8.00 × 20.00 m

SCALE

NTS on A3

DATE

2026-10-11

PROJECT NO.

Compact 3-Bed Sing

CONCEPT DESIGN — NOT FOR CONSTRUCTION OR PERMIT. Generated with AI and may contain errors. Verify all dimensions and code requirements with a licensed architect or engineer.

SHEET

A-102