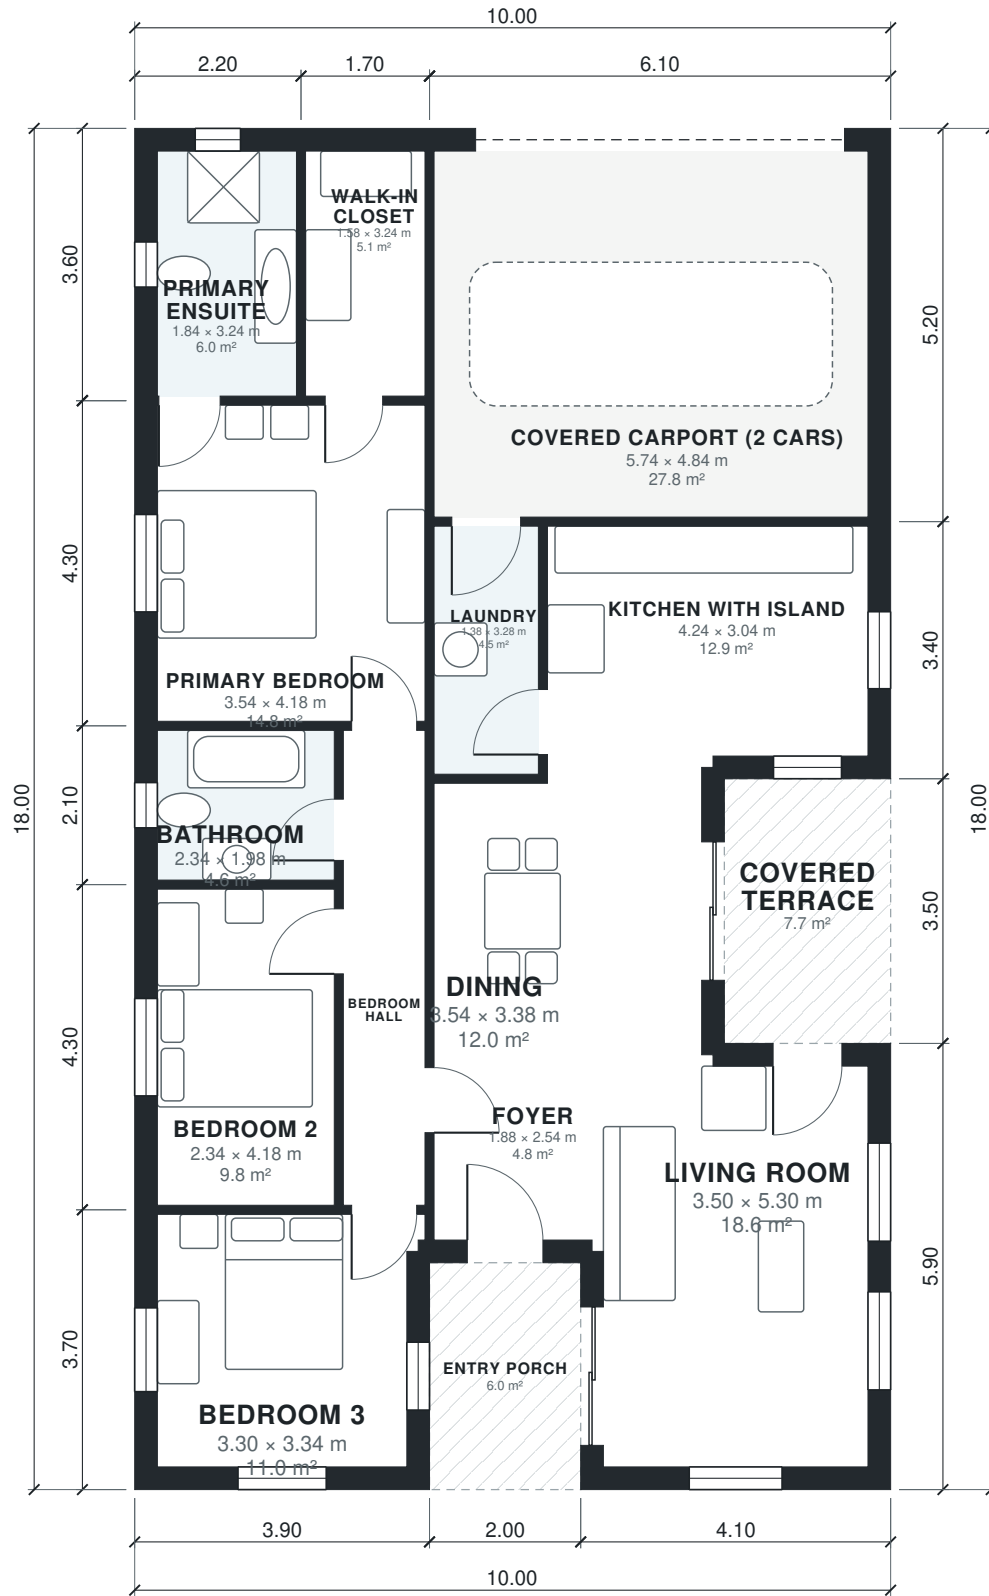


AI ARCHITECTURES

Plan Studio · ai-architectures.com

PROJECT

Compact 3-Bed House with Carport

Contemporary Latin American

SHEET TITLE

Floor Plan

GROSS AREA (THIS LEVEL)

166.3 m²

GROSS AREA (TOTAL)

166.3 m²

ENVELOPE

10.00 x 18.00 m

SCALE

1:100 on A3

DATE

2026-10-11

PROJECT NO.

house-plans-for-12

CONCEPT DESIGN — NOT FOR CONSTRUCTION OR PERMIT. Generated with AI and may contain errors. Verify all dimensions and code requirements with a licensed architect or engineer.

SHEET

A-101

of 2

Area Schedule

LEVEL	ROOM	SIZE	NET AREA	GROSS AREA
1	Bathroom	2.34 × 1.98 m	4.6 m²	5.7 m²
1	Bedroom 2	2.34 × 4.18 m	9.8 m²	11.6 m²
1	Bedroom 3	3.30 × 3.34 m	11.0 m²	14.4 m²
1	Bedroom hall	1.08 × 6.28 m	6.8 m²	7.7 m²
1	Covered carport (2 cars)	5.74 × 4.84 m	27.8 m²	31.7 m²
1	Dining	3.54 × 3.38 m	12.0 m²	13.7 m²
1	Foyer	1.88 × 2.54 m	4.8 m²	5.8 m²
1	Kitchen with island	4.24 × 3.04 m	12.9 m²	15.6 m²
1	Laundry	1.38 × 3.28 m	4.5 m²	5.1 m²
1	Living room	3.50 × 5.30 m	18.6 m²	24.2 m²
1	Primary bedroom	3.54 × 4.18 m	14.8 m²	16.8 m²
1	Primary ensuite	1.84 × 3.24 m	6.0 m²	7.9 m²
1	Walk-in closet	1.58 × 3.24 m	5.1 m²	6.1 m²
1	Covered terrace (outdoor)	2.20 × 3.50 m	7.7 m²	7.7 m²
1	Entry porch (outdoor)	2.00 × 3.00 m	6.0 m²	6.0 m²
Total indoor			138.6 m²	166.3 m²

AI ARCHITECTURES

Plan Studio · ai-architectures.com

PROJECT

Compact 3-Bed House with Carport

Contemporary Latin American

SHEET TITLE

Area Schedule

GROSS AREA (THIS LEVEL)

166.3 m²

GROSS AREA (TOTAL)

166.3 m²

ENVELOPE

10.00 × 18.00 m

SCALE

NTS on A3

DATE

2026-10-11

PROJECT NO.

house-plans-for-12

CONCEPT DESIGN — NOT FOR CONSTRUCTION OR PERMIT. Generated with AI and may contain errors. Verify all dimensions and code requirements with a licensed architect or engineer.

SHEET

A-102