


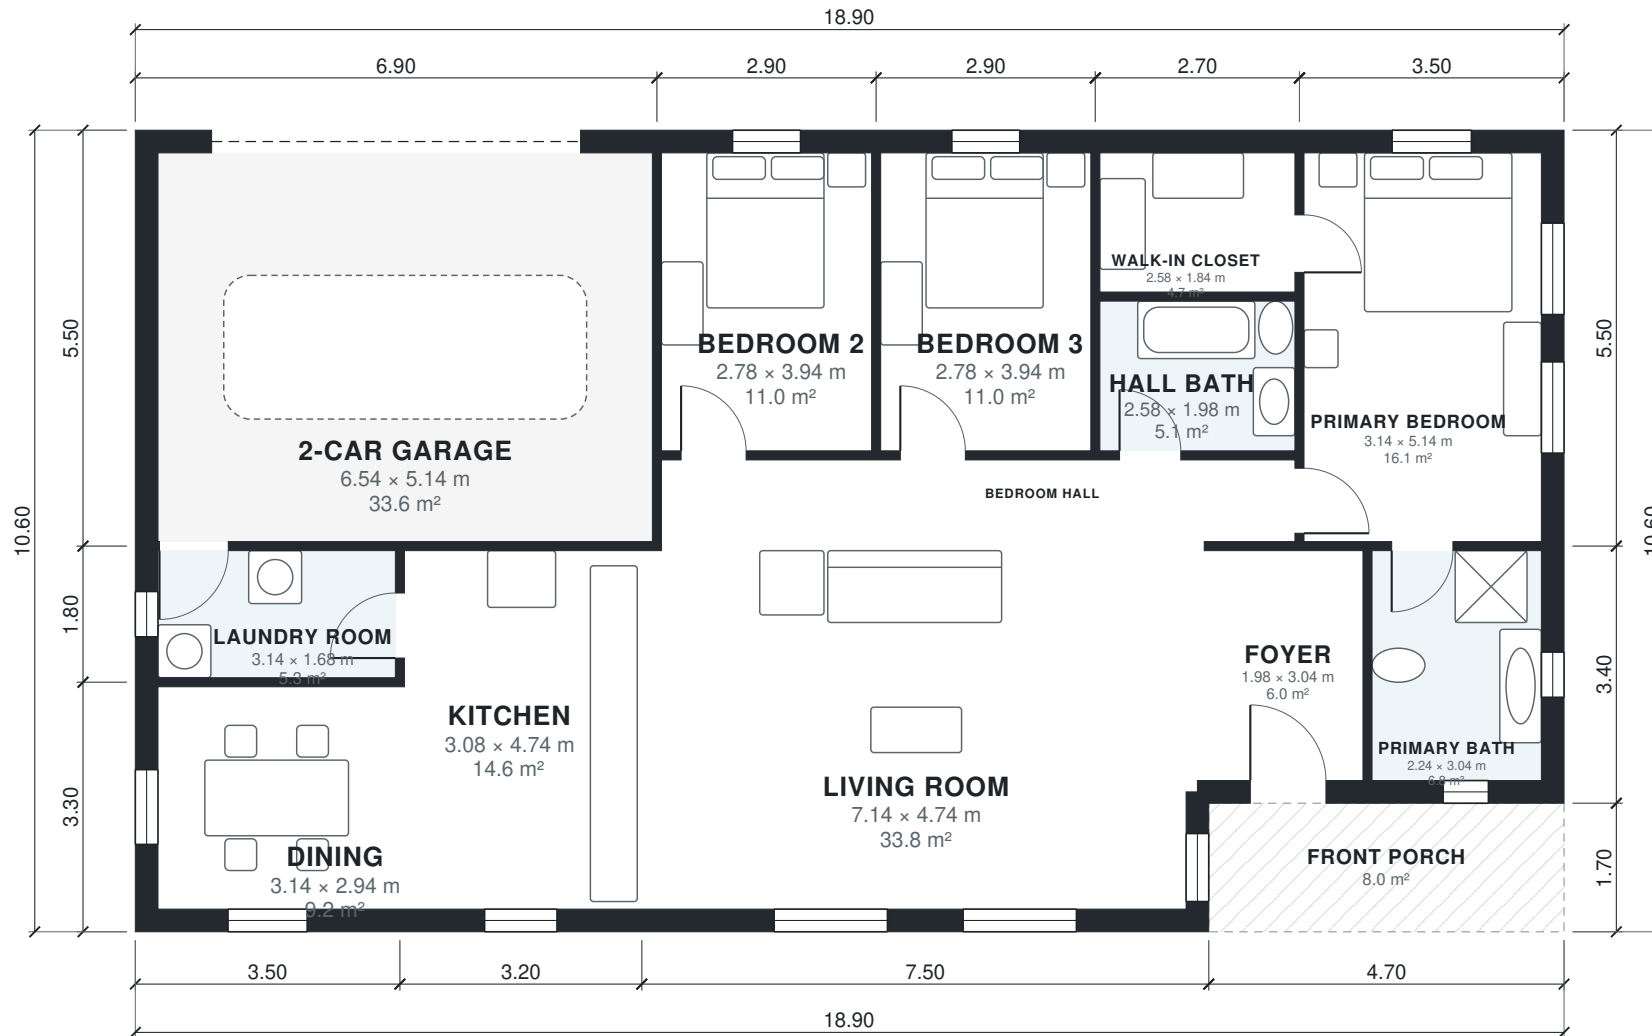

AI ARCHITECTURES

Plan Studio · ai-architectures.com

PROJECT

Single-Story 3BR Ranch with 2-Car Garage

Modern Ranch

SHEET TITLE

Floor Plan

GROSS AREA (THIS LEVEL)

192.3 m²

GROSS AREA (TOTAL)

192.3 m²

ENVELOPE

18.90 × 10.60 m

SCALE

1:100 on A3

DATE

2026-10-09

PROJECT NO.

Single-Story 3BR R

CONCEPT DESIGN — NOT FOR CONSTRUCTION OR PERMIT. Generated with AI and may contain errors. Verify all dimensions and code requirements with a licensed architect or engineer.

SHEET

A-101

of 2

Area Schedule

LEVEL	ROOM	SIZE	NET AREA	GROSS AREA
1	2-Car Garage	6.54 × 5.14 m	33.6 m²	38.0 m²
1	Bedroom 2	2.78 × 3.94 m	10.9 m²	12.5 m²
1	Bedroom 3	2.78 × 3.94 m	10.9 m²	12.5 m²
1	Bedroom Hall	8.38 × 1.08 m	9.1 m²	10.2 m²
1	Dining	3.14 × 2.94 m	9.2 m²	11.6 m²
1	Foyer	1.98 × 3.04 m	6.0 m²	7.1 m²
1	Hall Bath	2.58 × 1.98 m	5.1 m²	5.7 m²
1	Kitchen	3.08 × 4.74 m	14.6 m²	16.3 m²
1	Laundry Room	3.14 × 1.68 m	5.3 m²	6.3 m²
1	Living Room	7.14 × 4.74 m	33.8 m²	38.2 m²
1	Primary Bath	2.24 × 3.04 m	6.8 m²	8.8 m²
1	Primary Bedroom	3.14 × 5.14 m	16.1 m²	19.2 m²
1	Walk-in Closet	2.58 × 1.84 m	4.8 m²	5.9 m²
1	Front Porch (outdoor)	4.70 × 1.70 m	8.0 m²	8.0 m²
Total indoor			166.3 m²	192.3 m²

AI ARCHITECTURES

Plan Studio · ai-architectures.com

PROJECT

Single-Story 3BR Ranch with 2-Car Garage

Modern Ranch

SHEET TITLE

Area Schedule

GROSS AREA (THIS LEVEL)

192.3 m²

GROSS AREA (TOTAL)

192.3 m²

ENVELOPE

18.90 × 10.60 m

SCALE

NTS on A3

DATE

2026-10-09

PROJECT NO.

Single-Story 3BR R

CONCEPT DESIGN — NOT FOR CONSTRUCTION OR PERMIT. Generated with AI and may contain errors. Verify all dimensions and code requirements with a licensed architect or engineer.

SHEET

A-102

of 2