


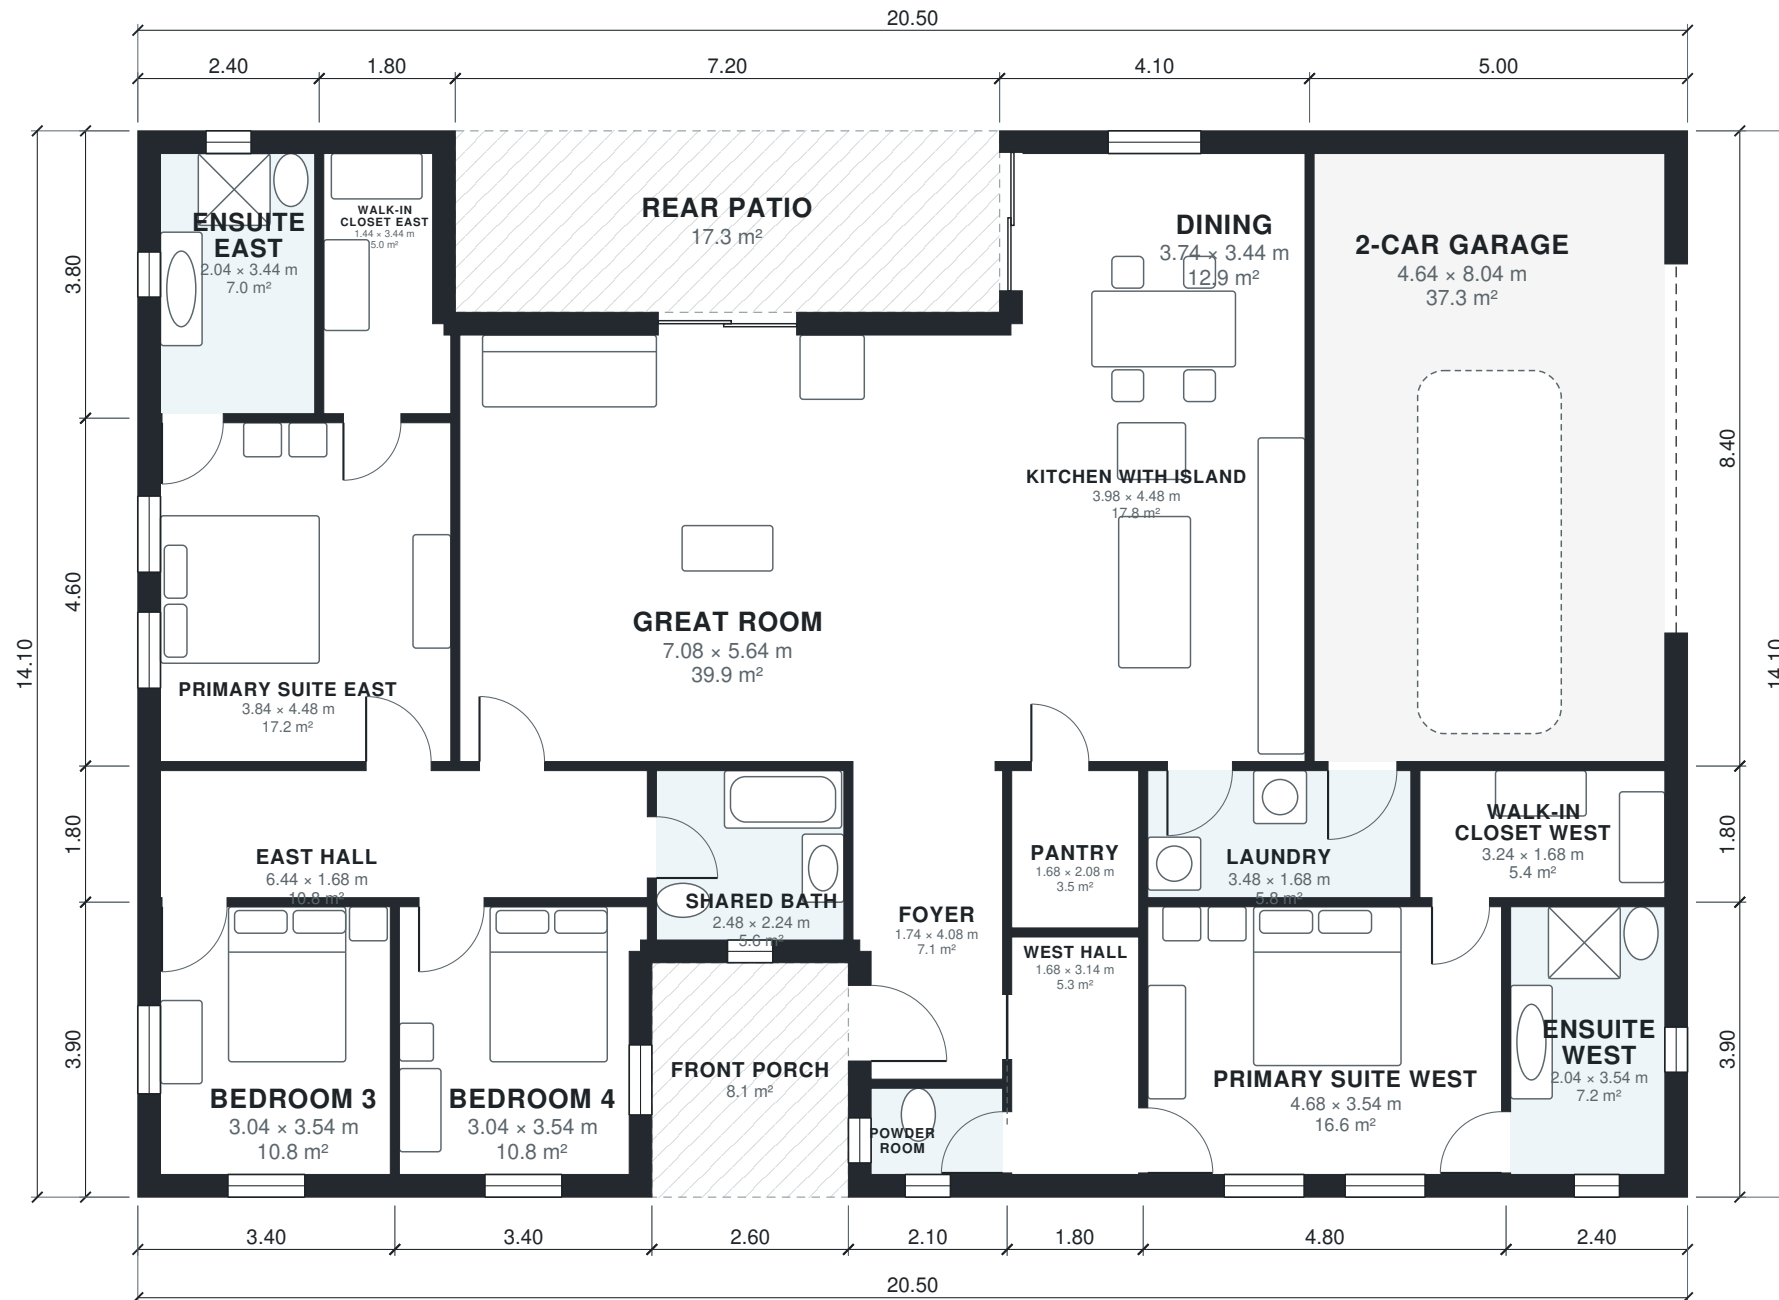

AI ARCHITECTURES

Plan Studio · ai-architectures.com

PROJECT

Dual Primary Suite Ranch

Modern Ranch

SHEET TITLE

Floor Plan

GROSS AREA (THIS LEVEL)

263.7 m²

GROSS AREA (TOTAL)

263.7 m²

ENVELOPE

20.50 × 14.10 m

SCALE

1:100 on A3

DATE

2026-10-11

PROJECT NO.

Dual Primary Suite

CONCEPT DESIGN — NOT FOR CONSTRUCTION OR PERMIT. Generated with AI and may contain errors. Verify all dimensions and code requirements with a licensed architect or engineer.

SHEET

A-101

of 2

Area Schedule

LEVEL	ROOM	SIZE	NET AREA	GROSS AREA
1	2-Car Garage	4.64 × 8.04 m	37.3 m²	42.0 m²
1	Bedroom 3	3.04 × 3.54 m	10.8 m²	13.3 m²
1	Bedroom 4	3.04 × 3.54 m	10.8 m²	13.3 m²
1	Dining	3.74 × 3.44 m	12.9 m²	15.6 m²
1	East Hall	6.44 × 1.68 m	10.8 m²	12.2 m²
1	Ensuite East	2.04 × 3.44 m	7.0 m²	9.1 m²
1	Ensuite West	2.04 × 3.54 m	7.2 m²	9.4 m²
1	Foyer	1.74 × 4.08 m	7.1 m²	8.8 m²
1	Great Room	7.08 × 5.64 m	39.9 m²	43.2 m²
1	Kitchen with Island	3.98 × 4.48 m	17.8 m²	18.9 m²
1	Laundry	3.48 × 1.68 m	5.8 m²	6.5 m²
1	Pantry	1.68 × 2.08 m	3.5 m²	4.0 m²
1	Powder Room	1.74 × 1.14 m	2.0 m²	3.1 m²
1	Primary Suite East	3.84 × 4.48 m	17.2 m²	19.3 m²
1	Primary Suite West	4.68 × 3.54 m	16.6 m²	18.7 m²
1	Shared Bath	2.48 × 2.24 m	5.6 m²	6.8 m²
1	Walk-in Closet East	1.44 × 3.44 m	5.0 m²	6.8 m²
1	Walk-in Closet West	3.24 × 1.68 m	5.4 m²	6.5 m²
1	West Hall	1.68 × 3.14 m	5.3 m²	6.3 m²
1	Front Porch (outdoor)	2.60 × 3.10 m	8.1 m²	8.1 m²
1	Rear Patio (outdoor)	7.20 × 2.40 m	17.3 m²	17.3 m²
Total indoor			227.9 m²	263.7 m²

AI ARCHITECTURES

Plan Studio · ai-architectures.com

PROJECT

Dual Primary Suite Ranch

Modern Ranch

SHEET TITLE

Area Schedule

GROSS AREA (THIS LEVEL)

263.7 m²

GROSS AREA (TOTAL)

263.7 m²

ENVELOPE

20.50 × 14.10 m

SCALE

NTS on A3

DATE

2026-10-11

PROJECT NO.

Dual Primary Suite

CONCEPT DESIGN — NOT FOR CONSTRUCTION OR PERMIT. Generated with AI and may contain errors. Verify all dimensions and code requirements with a licensed architect or engineer.

SHEET

A-102