


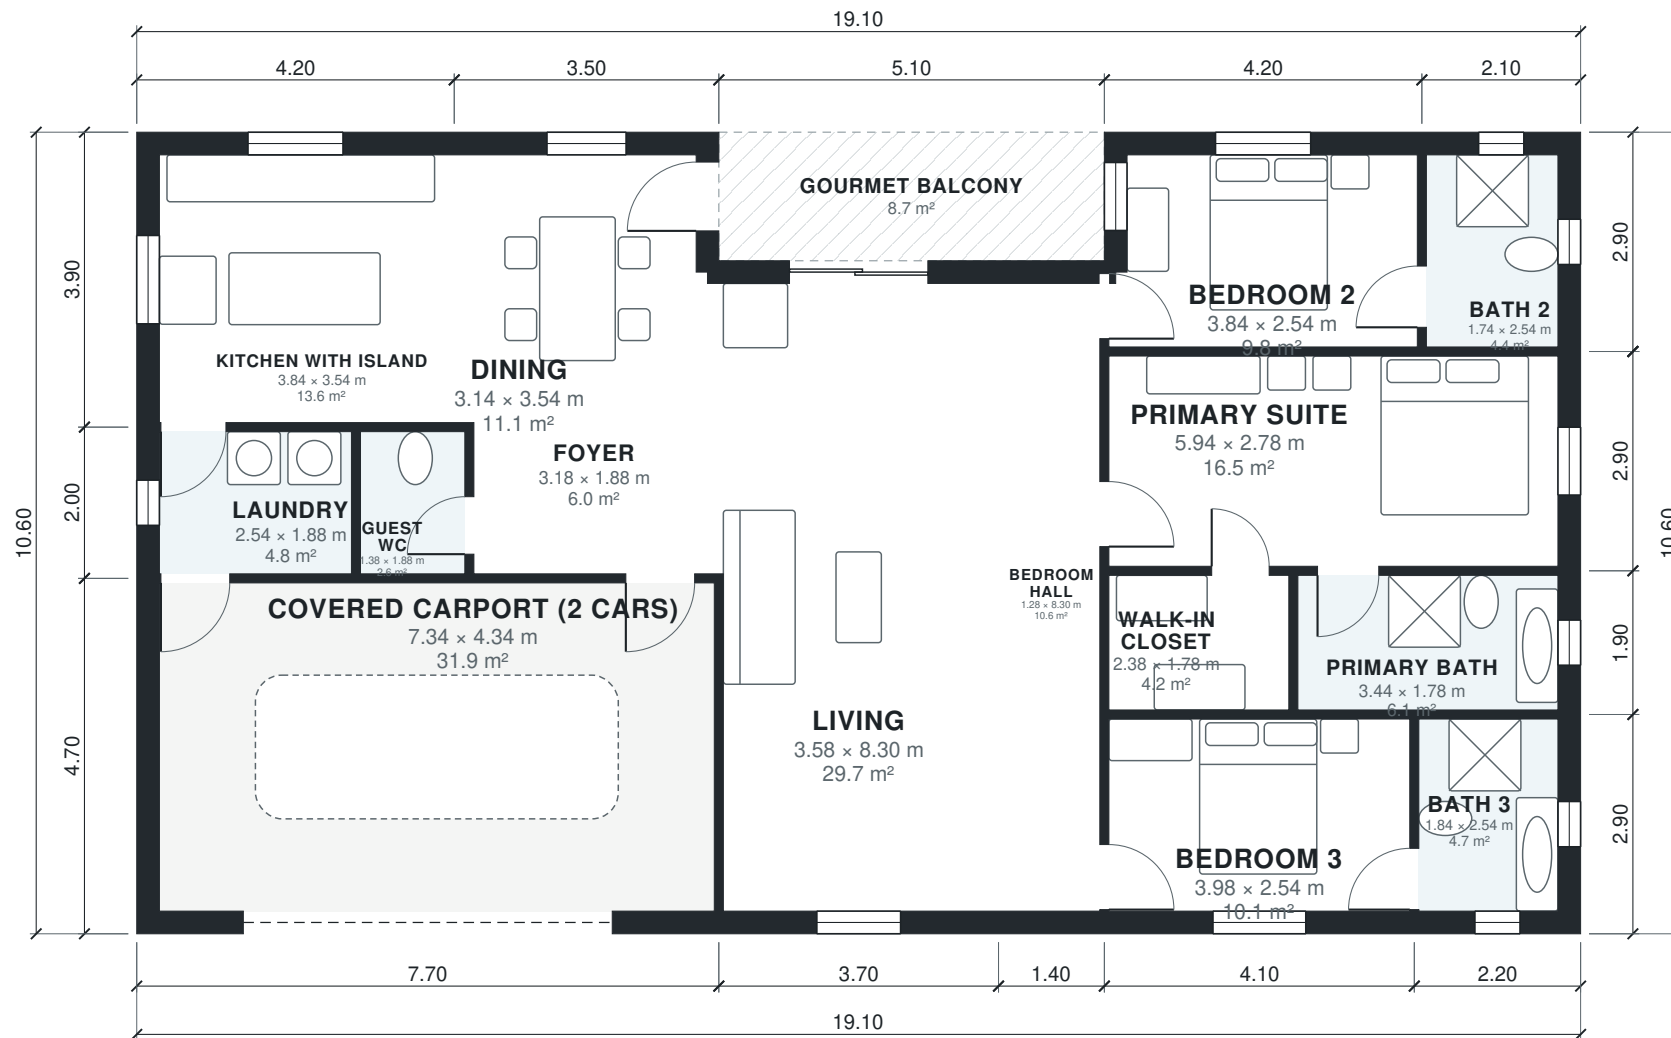

AI ARCHITECTURES

Plan Studio · ai-architectures.com

PROJECT

Compact 3-Suite Single-Storey House

Contemporary Latin American

SHEET TITLE

Floor Plan

GROSS AREA (THIS LEVEL)

193.8 m²

GROSS AREA (TOTAL)

193.8 m²

ENVELOPE

19.10 x 10.60 m

SCALE

1:100 on A3

DATE

2026-10-11

PROJECT NO.

house-plans-with-3

CONCEPT DESIGN — NOT FOR CONSTRUCTION OR PERMIT. Generated with AI and may contain errors. Verify all dimensions and code requirements with a licensed architect or engineer.

SHEET

A-101

of 2

Area Schedule

LEVEL	ROOM	SIZE	NET AREA	GROSS AREA
1	Bath 2	1.74 × 2.54 m	4.4 m²	6.1 m²
1	Bath 3	1.84 × 2.54 m	4.7 m²	6.4 m²
1	Bedroom 2	3.84 × 2.54 m	9.8 m²	12.2 m²
1	Bedroom 3	3.98 × 2.54 m	10.1 m²	11.9 m²
1	Bedroom Hall	1.28 × 8.30 m	10.6 m²	12.5 m²
1	Covered Carport (2 cars)	7.34 × 4.34 m	31.9 m²	36.2 m²
1	Dining	3.14 × 3.54 m	11.1 m²	13.7 m²
1	Foyer	3.18 × 1.88 m	6.0 m²	6.6 m²
1	Guest WC	1.38 × 1.88 m	2.6 m²	3.0 m²
1	Kitchen with Island	3.84 × 3.54 m	13.6 m²	16.4 m²
1	Laundry	2.54 × 1.88 m	4.8 m²	5.8 m²
1	Living	3.58 × 8.30 m	29.7 m²	32.9 m²
1	Primary Bath	3.44 × 1.78 m	6.1 m²	7.2 m²
1	Primary Suite	5.94 × 2.78 m	16.5 m²	18.3 m²
1	Walk-in Closet	2.38 × 1.78 m	4.2 m²	4.8 m²
1	Gourmet Balcony (outdoor)	5.10 × 1.70 m	8.7 m²	8.7 m²
Total indoor			166.1 m²	193.8 m²

AI ARCHITECTURES

Plan Studio · ai-architectures.com

PROJECT

Compact 3-Suite Single-Storey House

Contemporary Latin American

SHEET TITLE

Area Schedule

GROSS AREA (THIS LEVEL)

193.8 m²

GROSS AREA (TOTAL)

193.8 m²

ENVELOPE

19.10 × 10.60 m

SCALE

NTS on A3

DATE

2026-10-11

PROJECT NO.

house-plans-with-3

CONCEPT DESIGN — NOT FOR CONSTRUCTION OR PERMIT. Generated with AI and may contain errors. Verify all dimensions and code requirements with a licensed architect or engineer.

SHEET

A-102

of 2