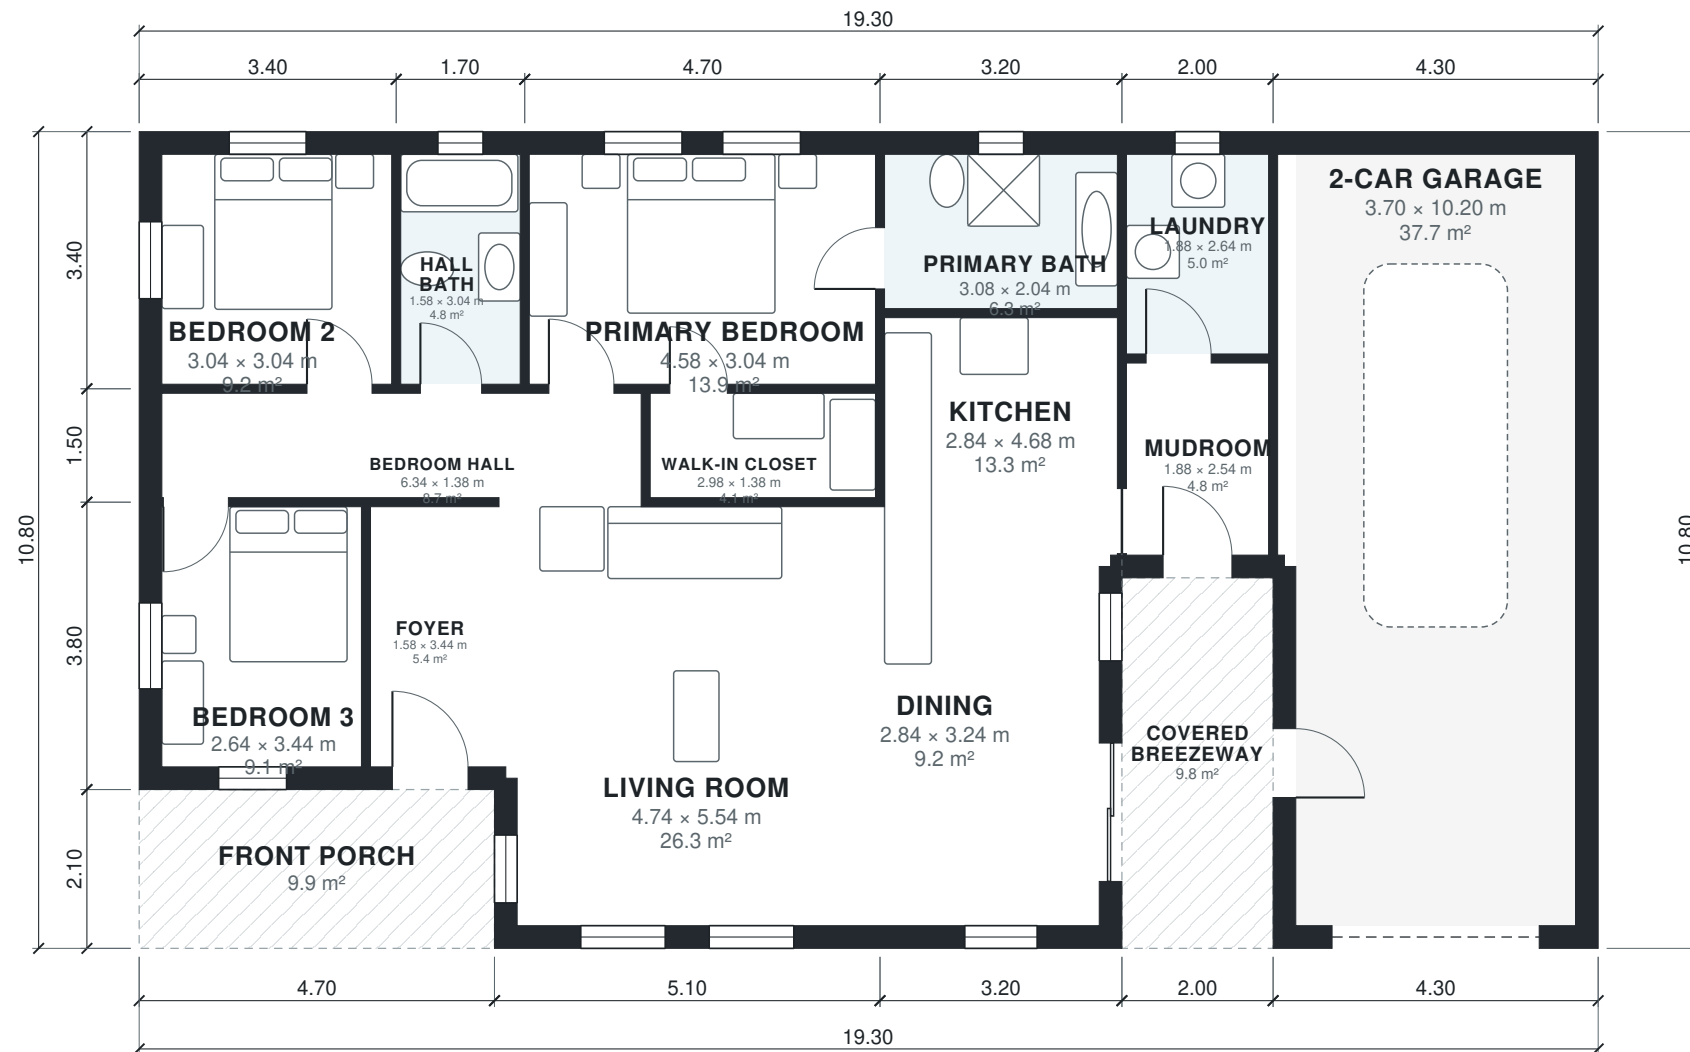


AI ARCHITECTURES

Plan Studio · ai-architectures.com

PROJECT

Single-Story Home with Detached Garage

Craftsman Ranch

SHEET TITLE

Floor Plan

GROSS AREA (THIS LEVEL)

188.8 m²

GROSS AREA (TOTAL)

188.8 m²

ENVELOPE

19.30 × 10.80 m

SCALE

1:100 on A3

DATE

2026-10-11

PROJECT NO.

Single-Story Home

CONCEPT DESIGN — NOT FOR CONSTRUCTION OR PERMIT. Generated with AI and may contain errors. Verify all dimensions and code requirements with a licensed architect or engineer.

SHEET

A-101

of 2

Area Schedule

LEVEL	ROOM	SIZE	NET AREA	GROSS AREA
1	2-Car Garage	3.70 × 10.20 m	37.7 m²	46.4 m²
1	Bedroom 2	3.04 × 3.04 m	9.2 m²	11.6 m²
1	Bedroom 3	2.64 × 3.44 m	9.1 m²	11.4 m²
1	Bedroom Hall	6.34 × 1.38 m	8.8 m²	10.1 m²
1	Dining	2.84 × 3.24 m	9.2 m²	11.5 m²
1	Foyer	1.58 × 3.44 m	5.4 m²	6.5 m²
1	Hall Bath	1.58 × 3.04 m	4.8 m²	5.8 m²
1	Kitchen	2.84 × 4.68 m	13.3 m²	15.4 m²
1	Laundry	1.88 × 2.64 m	5.0 m²	6.0 m²
1	Living Room	4.74 × 5.54 m	26.3 m²	30.1 m²
1	Mudroom	1.88 × 2.54 m	4.8 m²	5.8 m²
1	Primary Bath	3.08 × 2.04 m	6.3 m²	7.7 m²
1	Primary Bedroom	4.58 × 3.04 m	13.9 m²	16.0 m²
1	Walk-in Closet	2.98 × 1.38 m	4.1 m²	4.7 m²
1	Covered Breezeway (outdoor)	2.00 × 4.90 m	9.8 m²	9.8 m²
1	Front Porch (outdoor)	4.70 × 2.10 m	9.9 m²	9.9 m²
Total indoor			157.9 m²	188.8 m²

AI ARCHITECTURES

Plan Studio · ai-architectures.com

PROJECT

Single-Story Home with Detached Garage

Craftsman Ranch

SHEET TITLE

Area Schedule

GROSS AREA (THIS LEVEL)

188.8 m²

GROSS AREA (TOTAL)

188.8 m²

ENVELOPE

19.30 × 10.80 m

SCALE

NTS on A3

DATE

2026-10-11

PROJECT NO.

Single-Story Home

CONCEPT DESIGN — NOT FOR CONSTRUCTION OR PERMIT. Generated with AI and may contain errors. Verify all dimensions and code requirements with a licensed architect or engineer.

SHEET

A-102