


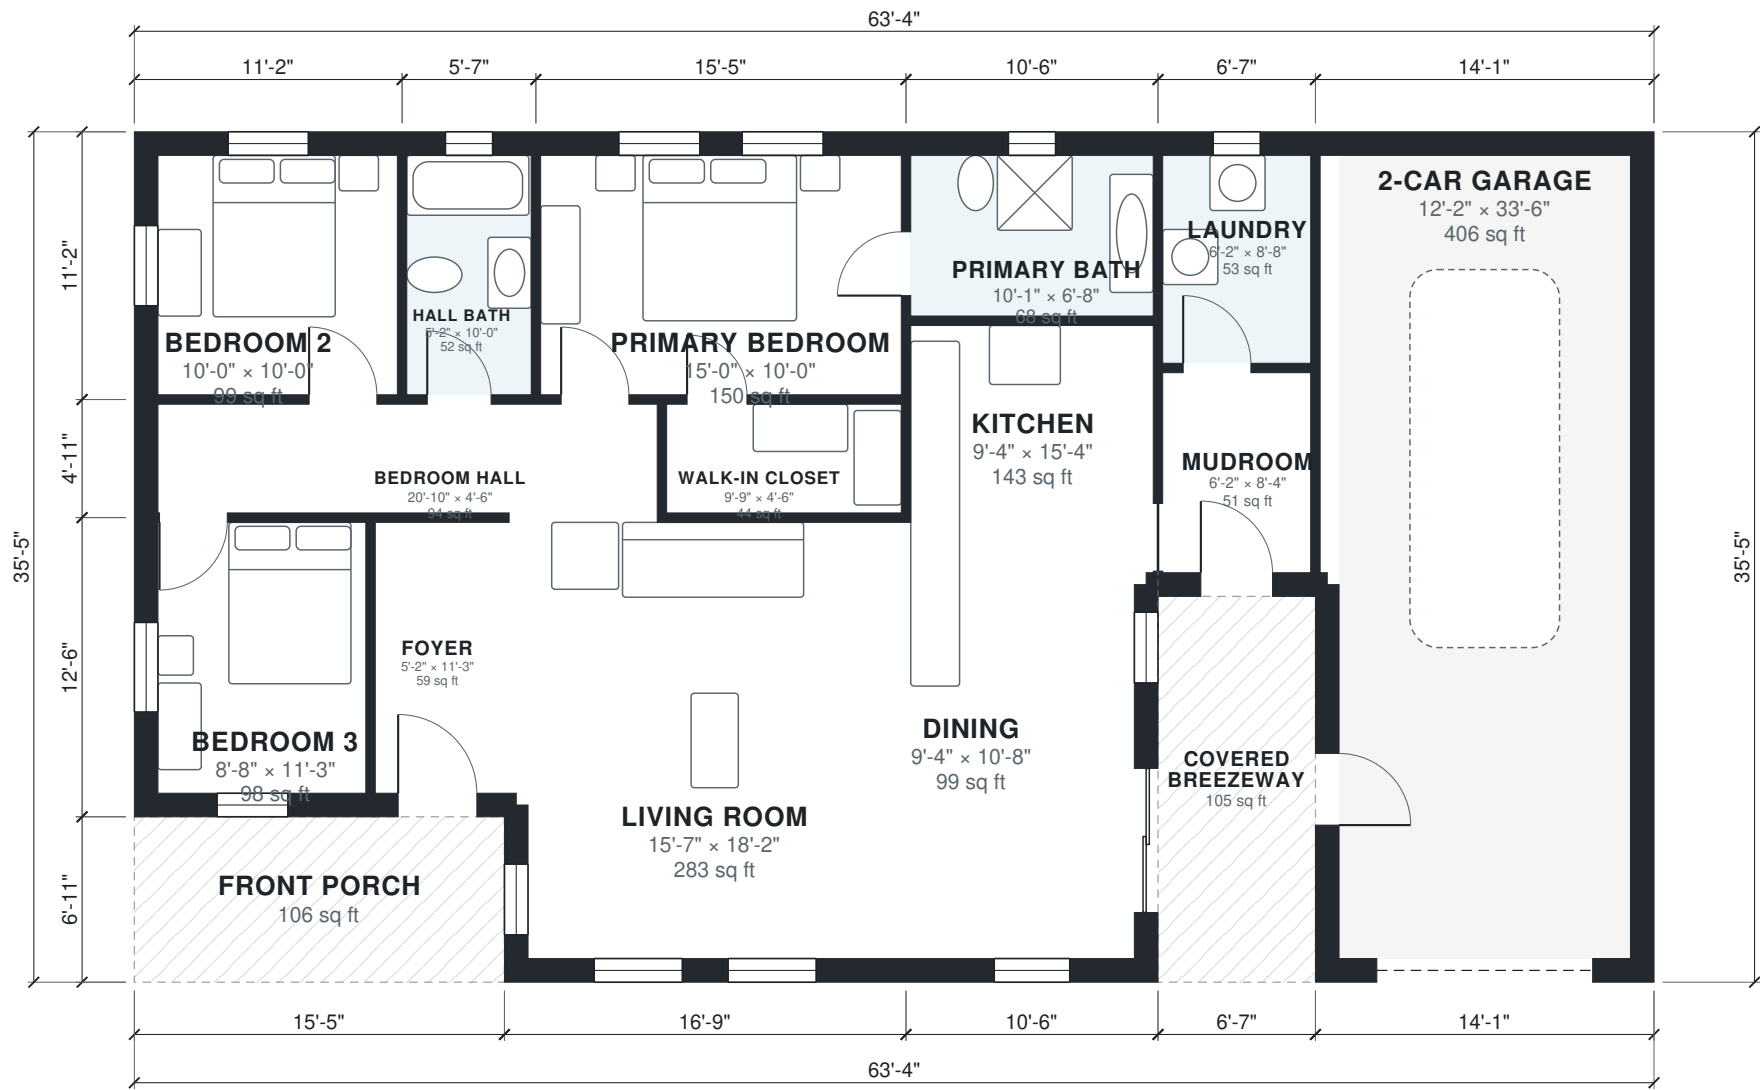

|   |                                                                  |
|---|------------------------------------------------------------------|
| AI ARCHITECTURES<br>Plan Studio · ai-architectures.com   |                                                                  |
| PROJECT   | <b>Single-Story Home with Detached Garage</b><br>Craftsman Ranch |
| SHEET TITLE   | Floor Plan                                                       |
| GROSS AREA (THIS LEVEL)   | 2,032 sq ft                                                      |
| GROSS AREA (TOTAL)   | 2,032 sq ft                                                      |
| ENVELOPE   | 63'-4" × 35'-5"                                                  |
| SCALE   | 1/8" = 1'-0" on Tabloid 11×17                                    |
| DATE   | 2026-10-11                                                       |
| PROJECT NO.   | house-plans-with-d                                               |
| CONCEPT DESIGN — NOT FOR CONSTRUCTION OR PERMIT. Generated with AI and may contain errors. Verify all dimensions and code requirements with a licensed architect or engineer. |                                                                  |



SHEET

**A-101**

of 2

Area Schedule

| LEVEL        | ROOM                        | SIZE            | NET AREA    | GROSS AREA  |
|--------------|-----------------------------|-----------------|-------------|-------------|
| 1            | 2-Car Garage                | 12'-2" × 33'-6" | 406 sq ft   | 500 sq ft   |
| 1            | Bedroom 2                   | 10'-0" × 10'-0" | 99 sq ft    | 124 sq ft   |
| 1            | Bedroom 3                   | 8'-8" × 11'-3"  | 98 sq ft    | 123 sq ft   |
| 1            | Bedroom Hall                | 20'-10" × 4'-6" | 94 sq ft    | 108 sq ft   |
| 1            | Dining                      | 9'-4" × 10'-8"  | 99 sq ft    | 124 sq ft   |
| 1            | Foyer                       | 5'-2" × 11'-3"  | 59 sq ft    | 70 sq ft    |
| 1            | Hall Bath                   | 5'-2" × 10'-0"  | 52 sq ft    | 62 sq ft    |
| 1            | Kitchen                     | 9'-4" × 15'-4"  | 143 sq ft   | 165 sq ft   |
| 1            | Laundry                     | 6'-2" × 8'-8"   | 53 sq ft    | 65 sq ft    |
| 1            | Living Room                 | 15'-7" × 18'-2" | 283 sq ft   | 324 sq ft   |
| 1            | Mudroom                     | 6'-2" × 8'-4"   | 51 sq ft    | 62 sq ft    |
| 1            | Primary Bath                | 10'-1" × 6'-8"  | 68 sq ft    | 83 sq ft    |
| 1            | Primary Bedroom             | 15'-0" × 10'-0" | 150 sq ft   | 172 sq ft   |
| 1            | Walk-in Closet              | 9'-9" × 4'-6"   | 44 sq ft    | 50 sq ft    |
| 1            | Covered Breezeway (outdoor) | 6'-7" × 16'-1"  | 105 sq ft   | 105 sq ft   |
| 1            | Front Porch (outdoor)       | 15'-5" × 6'-11" | 106 sq ft   | 106 sq ft   |
| Total indoor |                             |                 | 1,699 sq ft | 2,032 sq ft |

AI ARCHITECTURES

Plan Studio · ai-architectures.com

PROJECT

Single-Story Home with Detached Garage

Craftsman Ranch

SHEET TITLE

Area Schedule

GROSS AREA (THIS LEVEL)

2,032 sq ft

GROSS AREA (TOTAL)

2,032 sq ft

ENVELOPE

63'-4" × 35'-5"

SCALE

NTS on Tabloid 11×17

DATE

2026-10-11

PROJECT NO.

house-plans-with-d

CONCEPT DESIGN — NOT FOR CONSTRUCTION OR PERMIT. Generated with AI and may contain errors. Verify all dimensions and code requirements with a licensed architect or engineer.

SHEET

A-102