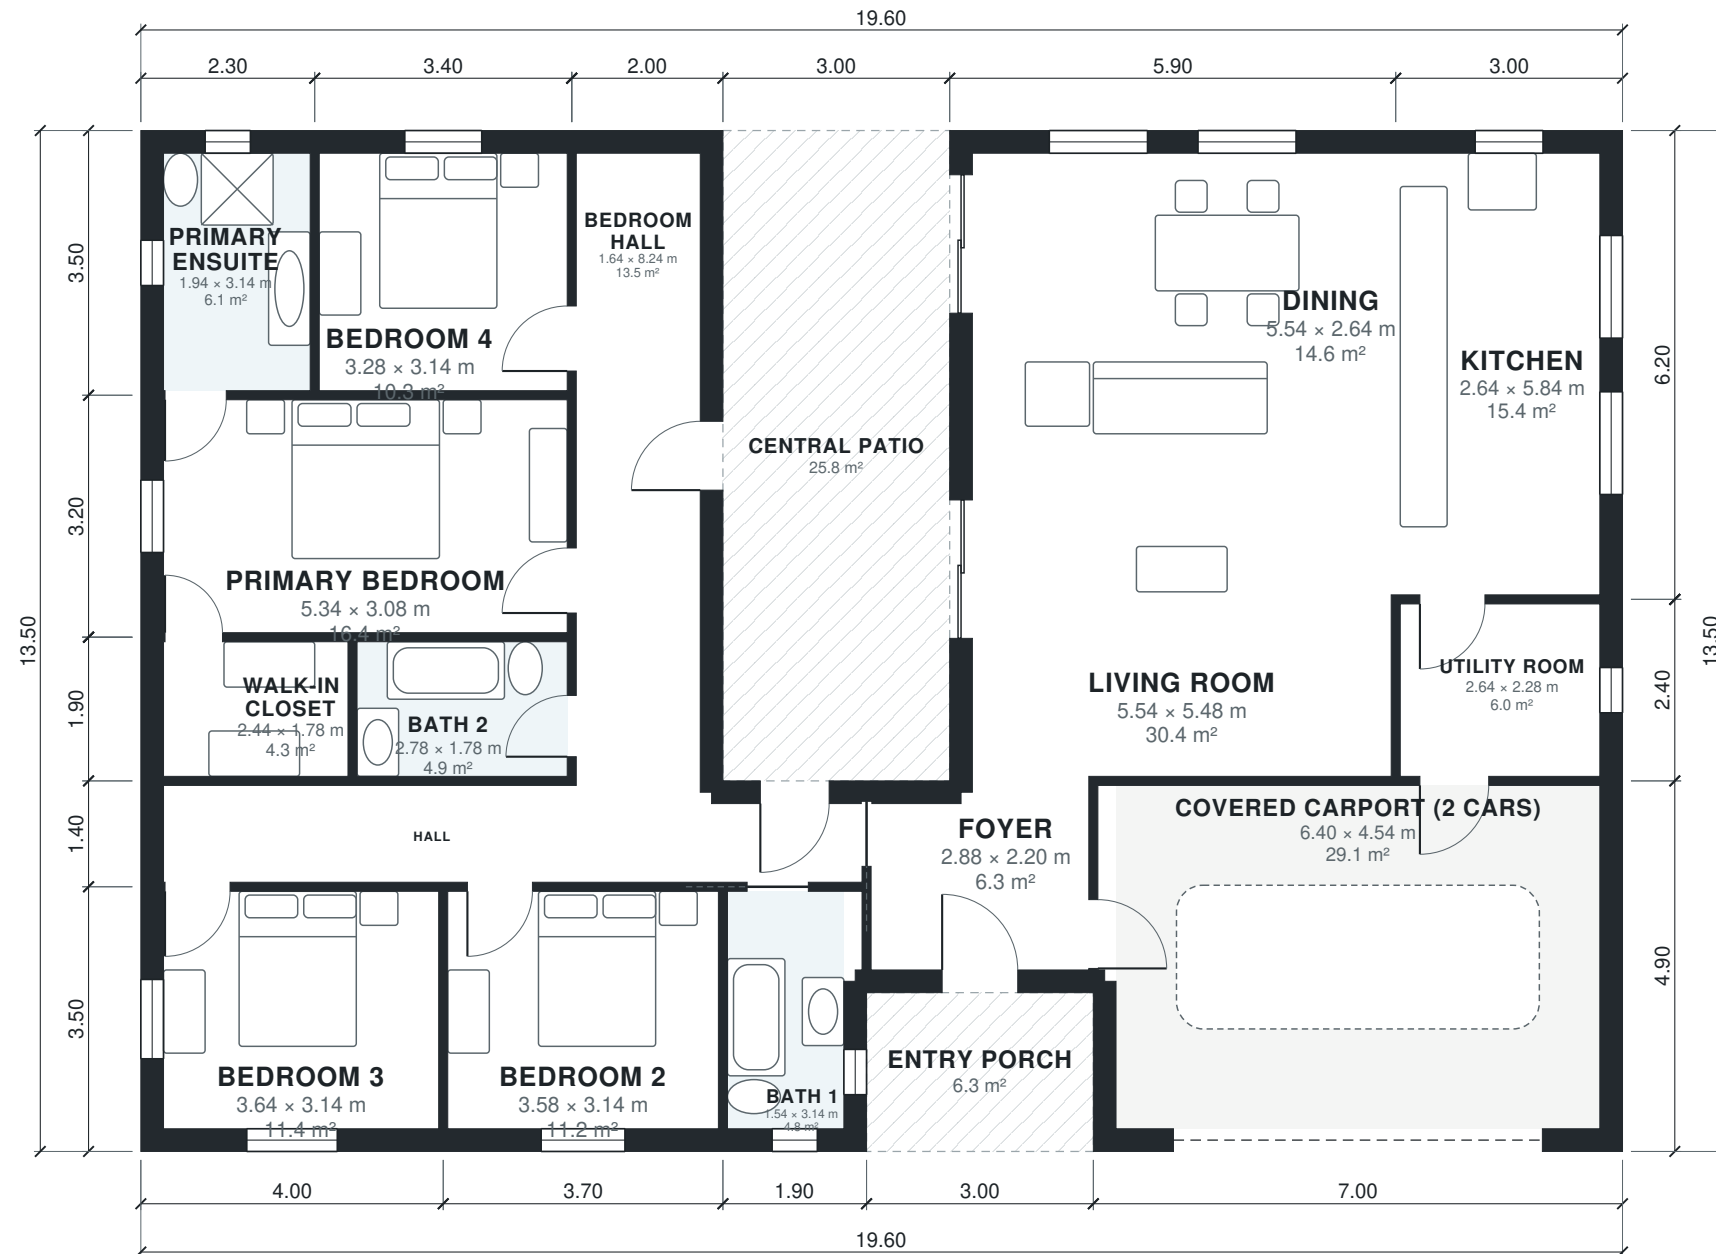


AI ARCHITECTURES

Plan Studio · ai-architectures.com

PROJECT

Courtyard House, 4 Bed / 3 Bath

Contemporary Latin American Courtyard House

SHEET TITLE

Floor Plan

GROSS AREA (THIS LEVEL)

232.5 m²

GROSS AREA (TOTAL)

232.5 m²

ENVELOPE

19.60 × 13.50 m

SCALE

1:100 on A3

DATE

2026-10-11

PROJECT NO.

house-plans-with-i

CONCEPT DESIGN — NOT FOR CONSTRUCTION OR PERMIT. Generated with AI and may contain errors. Verify all dimensions and code requirements with a licensed architect or engineer.

SHEET

A-101

of 2

Area Schedule

LEVEL	ROOM	SIZE	NET AREA	GROSS AREA
1	Bath 1	1.54 × 3.14 m	4.8 m²	6.7 m²
1	Bath 2	2.78 × 1.78 m	5.0 m²	5.5 m²
1	Bedroom 2	3.58 × 3.14 m	11.2 m²	12.9 m²
1	Bedroom 3	3.64 × 3.14 m	11.4 m²	14.0 m²
1	Bedroom 4	3.28 × 3.14 m	10.3 m²	11.9 m²
1	Bedroom Hall	1.64 × 8.24 m	13.5 m²	17.2 m²
1	Covered Carport (2 cars)	6.40 × 4.54 m	29.1 m²	34.3 m²
1	Dining	5.54 × 2.64 m	14.6 m²	17.7 m²
1	Foyer	2.88 × 2.20 m	6.3 m²	8.4 m²
1	Hall	9.24 × 1.04 m	9.6 m²	13.4 m²
1	Kitchen	2.64 × 5.84 m	15.4 m²	18.6 m²
1	Living Room	5.54 × 5.48 m	30.4 m²	33.0 m²
1	Primary Bedroom	5.34 × 3.08 m	16.4 m²	18.2 m²
1	Primary Ensuite	1.94 × 3.14 m	6.1 m²	8.1 m²
1	Utility Room	2.64 × 2.28 m	6.0 m²	7.2 m²
1	Walk-in Closet	2.44 × 1.78 m	4.3 m²	5.3 m²
1	Central Patio (outdoor)	3.00 × 8.60 m	25.8 m²	25.8 m²
1	Entry Porch (outdoor)	3.00 × 2.10 m	6.3 m²	6.3 m²
Total indoor			194.6 m²	232.5 m²

AI ARCHITECTURES

Plan Studio · ai-architectures.com

PROJECT

Courtyard House, 4 Bed / 3 Bath

Contemporary Latin American Courtyard House

SHEET TITLE

Area Schedule

GROSS AREA (THIS LEVEL)

232.5 m²

GROSS AREA (TOTAL)

232.5 m²

ENVELOPE

19.60 × 13.50 m

SCALE

NTS on A3

DATE

2026-10-11

PROJECT NO.

house-plans-with-i

CONCEPT DESIGN — NOT FOR CONSTRUCTION OR PERMIT. Generated with AI and may contain errors. Verify all dimensions and code requirements with a licensed architect or engineer.

SHEET

A-102

of 2