


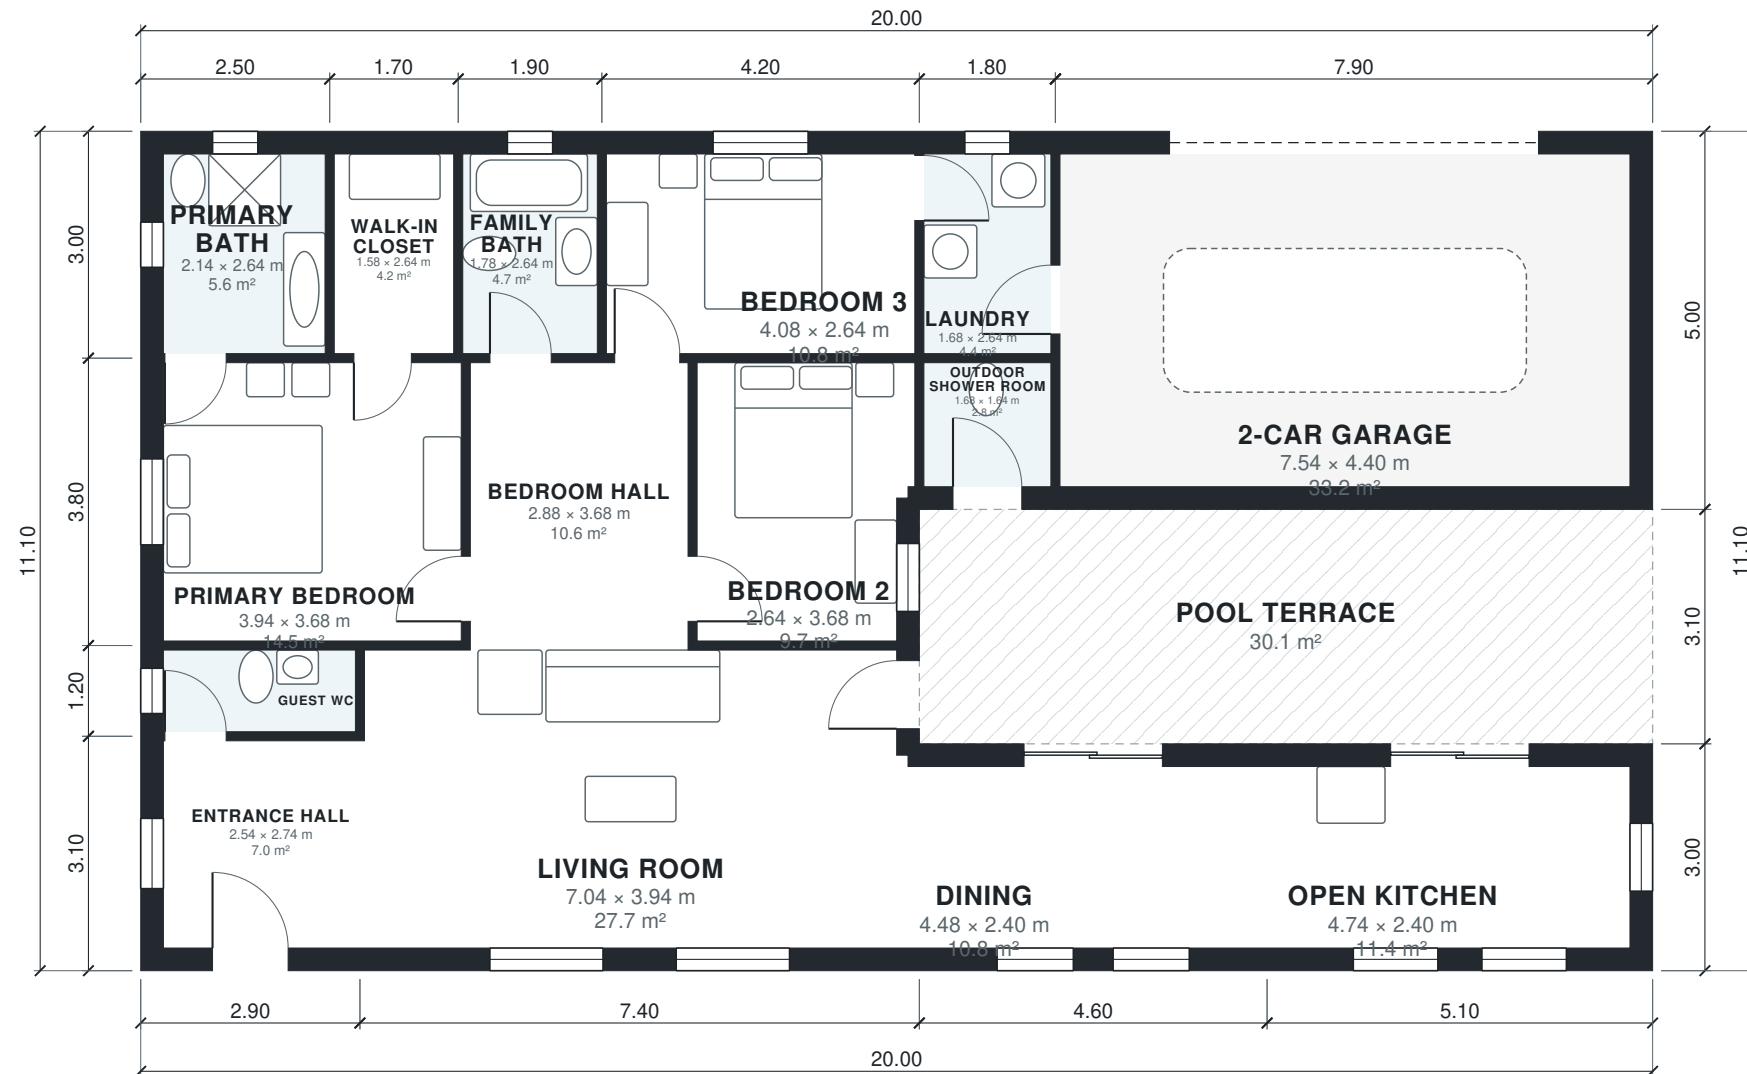

AI ARCHITECTURES

Plan Studio · ai-architectures.com

PROJECT

Single-Storey Pool House

Contemporary Mediterranean

SHEET TITLE

Floor Plan

GROSS AREA (THIS LEVEL)

191.9 m²

GROSS AREA (TOTAL)

191.9 m²

ENVELOPE

20.00 × 11.10 m

SCALE

1:100 on A3

DATE

2026-10-11

PROJECT NO.

house-plans-with-p

CONCEPT DESIGN — NOT FOR CONSTRUCTION OR PERMIT. Generated with AI and may contain errors. Verify all dimensions and code requirements with a licensed architect or engineer.

SHEET

A-101

of 2

Area Schedule

LEVEL	ROOM	SIZE	NET AREA	GROSS AREA
1	2-Car Garage	7.54 × 4.40 m	33.2 m²	39.5 m²
1	Bedroom 2	2.64 × 3.68 m	9.7 m²	11.4 m²
1	Bedroom 3	4.08 × 2.64 m	10.8 m²	12.6 m²
1	Bedroom Hall	2.88 × 3.68 m	10.6 m²	11.4 m²
1	Dining	4.48 × 2.40 m	10.8 m²	13.8 m²
1	Entrance Hall	2.54 × 2.74 m	7.0 m²	9.0 m²
1	Family Bath	1.78 × 2.64 m	4.7 m²	5.7 m²
1	Guest WC	2.54 × 1.08 m	2.7 m²	3.5 m²
1	Laundry	1.68 × 2.64 m	4.4 m²	5.4 m²
1	Living Room	7.04 × 3.94 m	27.7 m²	31.8 m²
1	Open Kitchen	4.74 × 2.40 m	11.4 m²	15.3 m²
1	Outdoor Shower Room	1.68 × 1.64 m	2.8 m²	3.6 m²
1	Primary Bath	2.14 × 2.64 m	5.7 m²	7.5 m²
1	Primary Bedroom	3.94 × 3.68 m	14.5 m²	16.3 m²
1	Walk-in Closet	1.58 × 2.64 m	4.2 m²	5.1 m²
1	Pool Terrace (outdoor)	9.70 × 3.10 m	30.1 m²	30.1 m²
Total indoor			160.0 m²	191.9 m²

AI ARCHITECTURES

Plan Studio · ai-architectures.com

PROJECT

Single-Storey Pool House

Contemporary Mediterranean

SHEET TITLE

Area Schedule

GROSS AREA (THIS LEVEL)

191.9 m²

GROSS AREA (TOTAL)

191.9 m²

ENVELOPE

20.00 × 11.10 m

SCALE

NTS on A3

DATE

2026-10-11

PROJECT NO.

house-plans-with-p

CONCEPT DESIGN — NOT FOR CONSTRUCTION OR PERMIT. Generated with AI and may contain errors. Verify all dimensions and code requirements with a licensed architect or engineer.

SHEET

A-102