



AI ARCHITECTURES

Plan Studio · ai-architectures.com

PROJECT

Ranch Home with RV Garage

Modern Ranch

SHEET TITLE

Floor Plan

GROSS AREA (THIS LEVEL)

3,000 sq ft

GROSS AREA (TOTAL)

3,000 sq ft

ENVELOPE

74'-6" x 41'-4"

SCALE

1/8" = 1'-0" on Tabloid 11x17

DATE

2026-10-11

PROJECT NO.


house-plans-with-r

CONCEPT DESIGN — NOT FOR CONSTRUCTION OR PERMIT. Generated with AI and may contain errors. Verify all dimensions and code requirements with a licensed architect or engineer.

SHEET

A-101

of 2

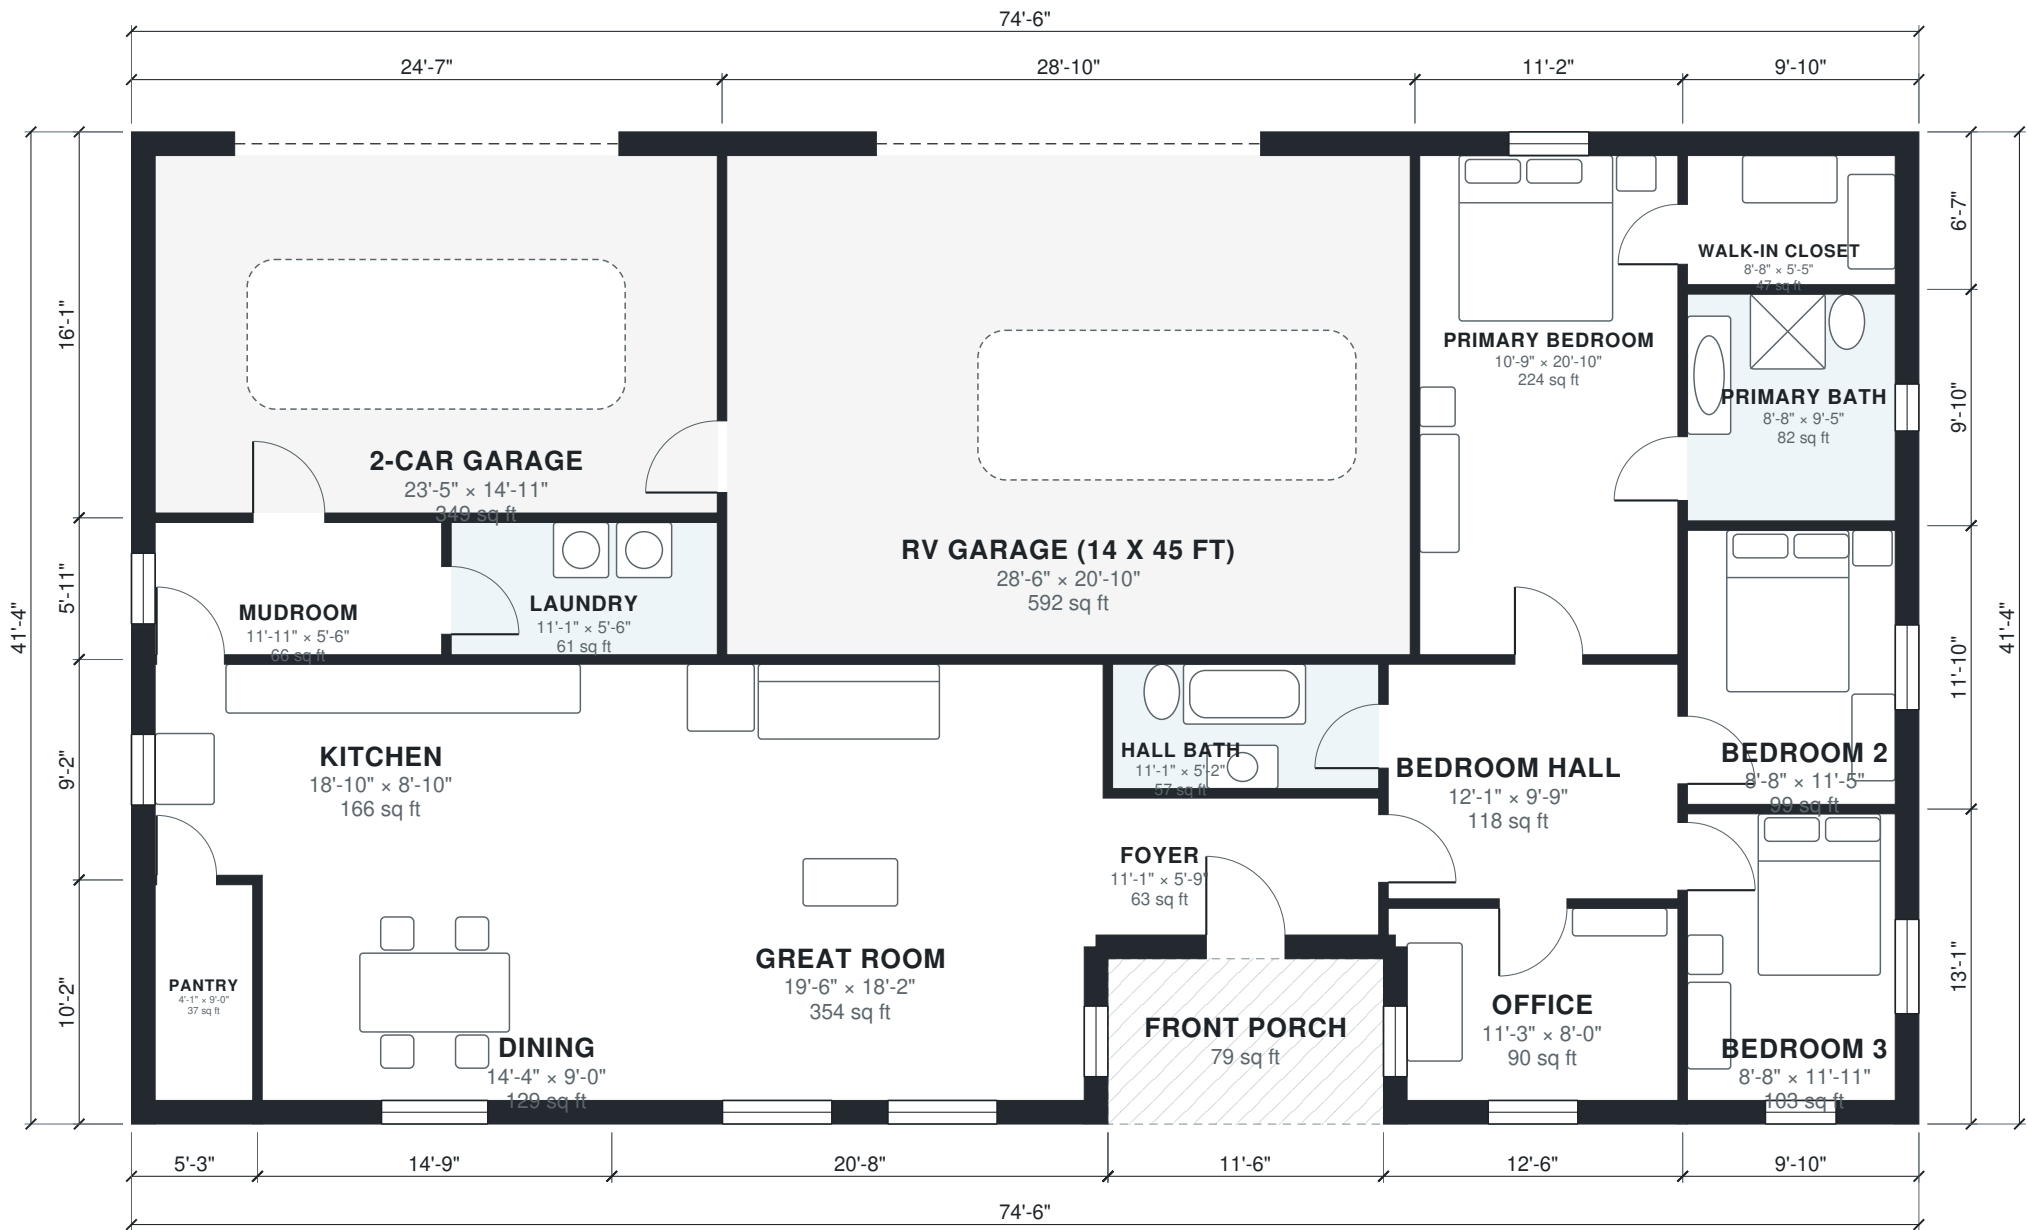

Area Schedule

LEVEL	ROOM	SIZE	NET AREA	GROSS AREA
1	2-Car Garage	23'-5" x 14'-11"	349 sq ft	396 sq ft
1	Bedroom 2	8'-8" x 11'-5"	99 sq ft	116 sq ft
1	Bedroom 3	8'-8" x 11'-11"	103 sq ft	129 sq ft
1	Bedroom Hall	12'-1" x 9'-9"	118 sq ft	127 sq ft
1	Dining	14'-4" x 9'-0"	129 sq ft	150 sq ft
1	Foyer	11'-1" x 5'-9"	63 sq ft	79 sq ft
1	Great Room	19'-6" x 18'-2"	354 sq ft	400 sq ft
1	Hall Bath	11'-1" x 5'-2"	57 sq ft	64 sq ft
1	Kitchen	18'-10" x 8'-10"	166 sq ft	184 sq ft
1	Laundry	11'-1" x 5'-6"	61 sq ft	68 sq ft
1	Mudroom	11'-11" x 5'-6"	66 sq ft	78 sq ft
1	Office	11'-3" x 8'-0"	90 sq ft	115 sq ft
1	Pantry	4'-1" x 9'-0"	37 sq ft	53 sq ft
1	Primary Bath	8'-8" x 9'-5"	82 sq ft	97 sq ft
1	Primary Bedroom	10'-9" x 20'-10"	224 sq ft	245 sq ft
1	RV Garage (14 x 45 ft)	28'-6" x 20'-10"	592 sq ft	635 sq ft
1	Walk-in Closet	8'-8" x 5'-5"	47 sq ft	65 sq ft
1	Front Porch (outdoor)	11'-6" x 6'-11"	79 sq ft	79 sq ft
Total indoor			2,638 sq ft	3,000 sq ft

AI ARCHITECTURES

Plan Studio · ai-architectures.com

PROJECT

Ranch Home with RV Garage

Modern Ranch

SHEET TITLE

Area Schedule

GROSS AREA (THIS LEVEL)

3,000 sq ft

GROSS AREA (TOTAL)

3,000 sq ft

ENVELOPE

74'-6" x 41'-4"

SCALE

NTS on Tabloid 11x17

DATE

2026-10-11

PROJECT NO.

house-plans-with-r

CONCEPT DESIGN — NOT FOR CONSTRUCTION OR PERMIT. Generated with AI and may contain errors. Verify all dimensions and code requirements with a licensed architect or engineer.

SHEET

A-102

of 2