


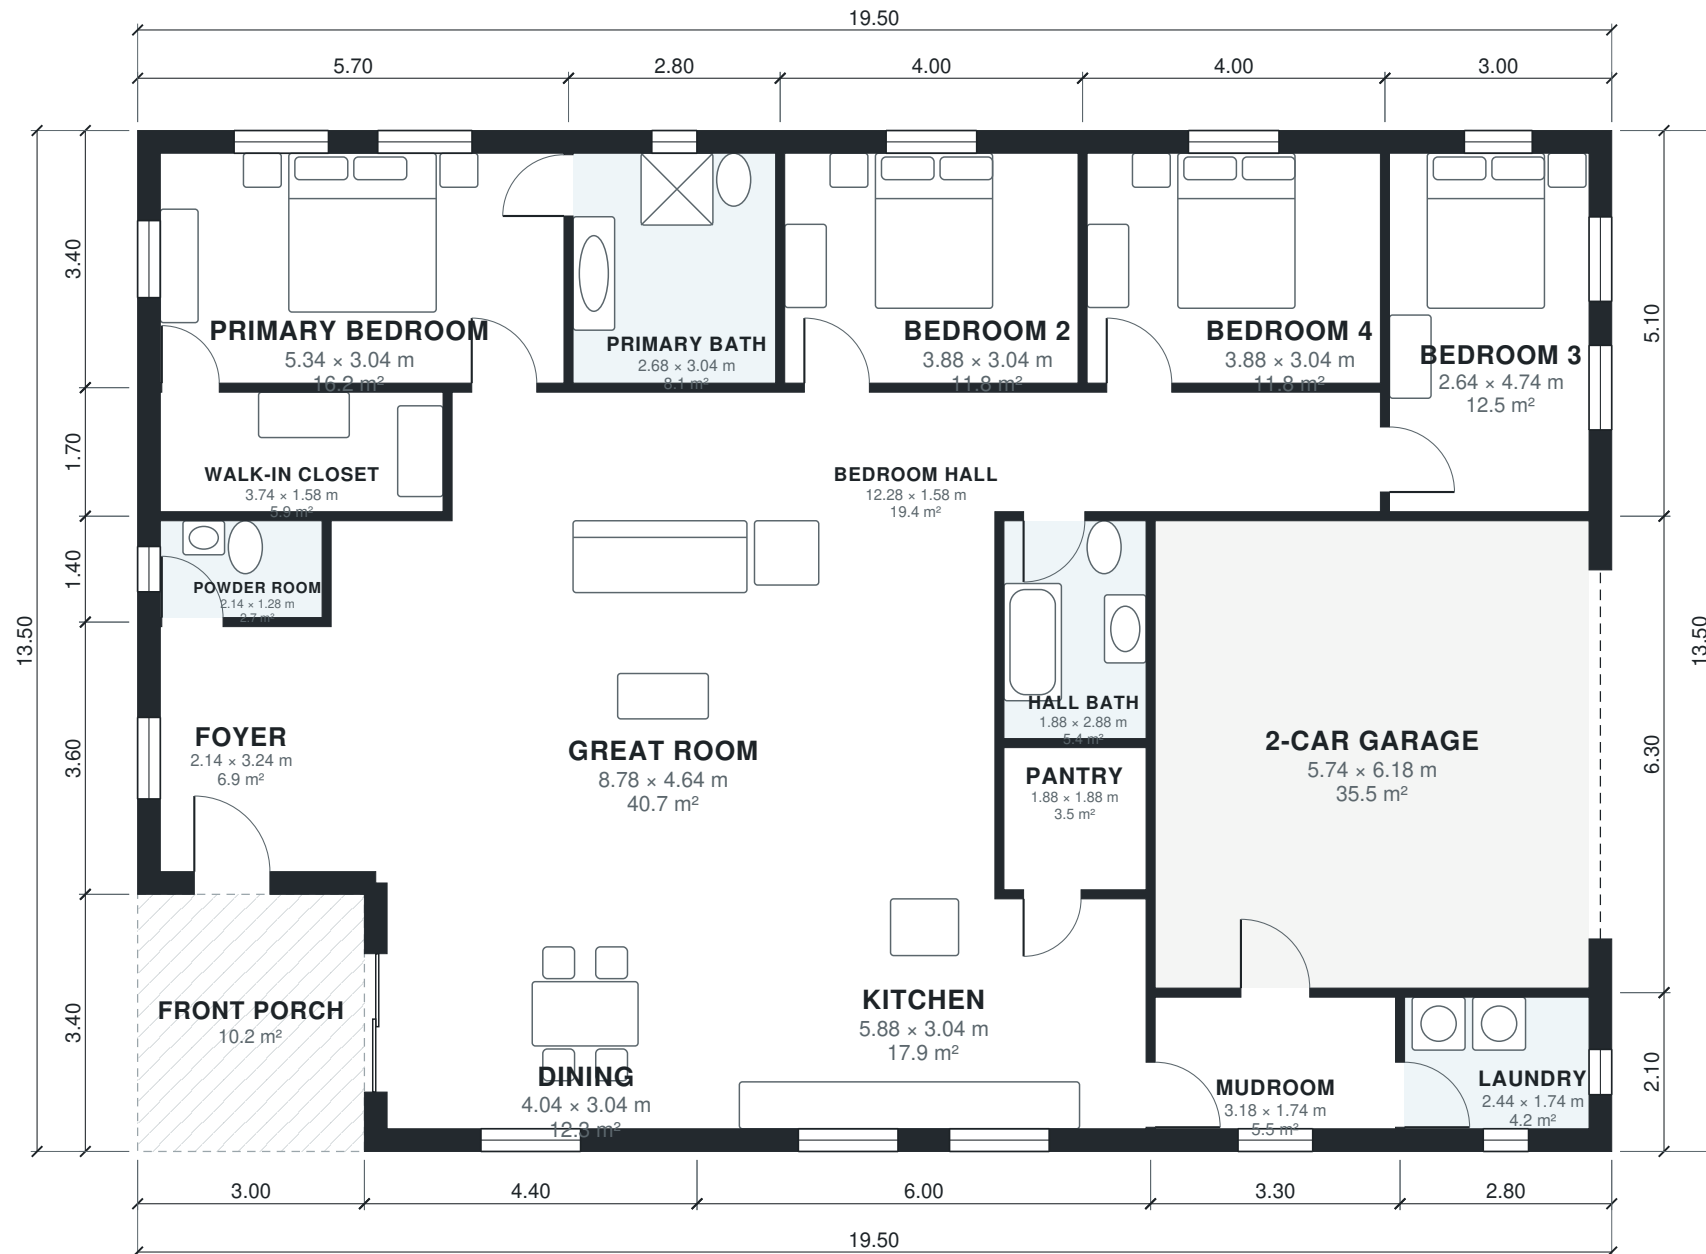

AI ARCHITECTURES

Plan Studio · ai-architectures.com

PROJECT

Single-Story 4BR Side-Entry Garage H

Modern Farmhouse

SHEET TITLE

Floor Plan

GROSS AREA (THIS LEVEL)

253.0 m²

GROSS AREA (TOTAL)

253.0 m²

ENVELOPE

19.50 × 13.50 m

SCALE

1:100 on A3

DATE

2026-10-09

PROJECT NO.

Single-Story 4BR S

CONCEPT DESIGN — NOT FOR CONSTRUCTION OR PERMIT. Generated with AI and may contain errors. Verify all dimensions and code requirements with a licensed architect or engineer.

SHEET

A-101

Area Schedule

LEVEL	ROOM	SIZE	NET AREA	GROSS AREA
1	2-Car Garage	5.74 × 6.18 m	35.5 m²	38.4 m²
1	Bedroom 2	3.88 × 3.04 m	11.8 m²	13.6 m²
1	Bedroom 3	2.64 × 4.74 m	12.5 m²	15.3 m²
1	Bedroom 4	3.88 × 3.04 m	11.8 m²	13.6 m²
1	Bedroom Hall	12.28 × 1.58 m	19.4 m²	21.1 m²
1	Dining	4.04 × 3.04 m	12.3 m²	15.0 m²
1	Foyer	2.14 × 3.24 m	6.9 m²	9.0 m²
1	Great Room	8.78 × 4.64 m	40.7 m²	44.5 m²
1	Hall Bath	1.88 × 2.88 m	5.4 m²	6.0 m²
1	Kitchen	5.88 × 3.04 m	17.9 m²	20.4 m²
1	Laundry	2.44 × 1.74 m	4.2 m²	5.9 m²
1	Mudroom	3.18 × 1.74 m	5.5 m²	6.9 m²
1	Pantry	1.88 × 1.88 m	3.5 m²	4.0 m²
1	Powder Room	2.14 × 1.28 m	2.7 m²	3.5 m²
1	Primary Bath	2.68 × 3.04 m	8.2 m²	9.5 m²
1	Primary Bedroom	5.34 × 3.04 m	16.2 m²	19.4 m²
1	Walk-in Closet	3.74 × 1.58 m	5.9 m²	7.0 m²
1	Front Porch (outdoor)	3.00 × 3.40 m	10.2 m²	10.2 m²
Total indoor			220.6 m²	253.0 m²

AI ARCHITECTURES

Plan Studio · ai-architectures.com

PROJECT

Single-Story 4BR Side-Entry Garage H

Modern Farmhouse

SHEET TITLE

Area Schedule

GROSS AREA (THIS LEVEL)

253.0 m²

GROSS AREA (TOTAL)

253.0 m²

ENVELOPE

19.50 × 13.50 m

SCALE

NTS on A3

DATE

2026-10-09

PROJECT NO.

Single-Story 4BR S

CONCEPT DESIGN — NOT FOR CONSTRUCTION OR PERMIT. Generated with AI and may contain errors. Verify all dimensions and code requirements with a licensed architect or engineer.

SHEET

A-102

of 2