


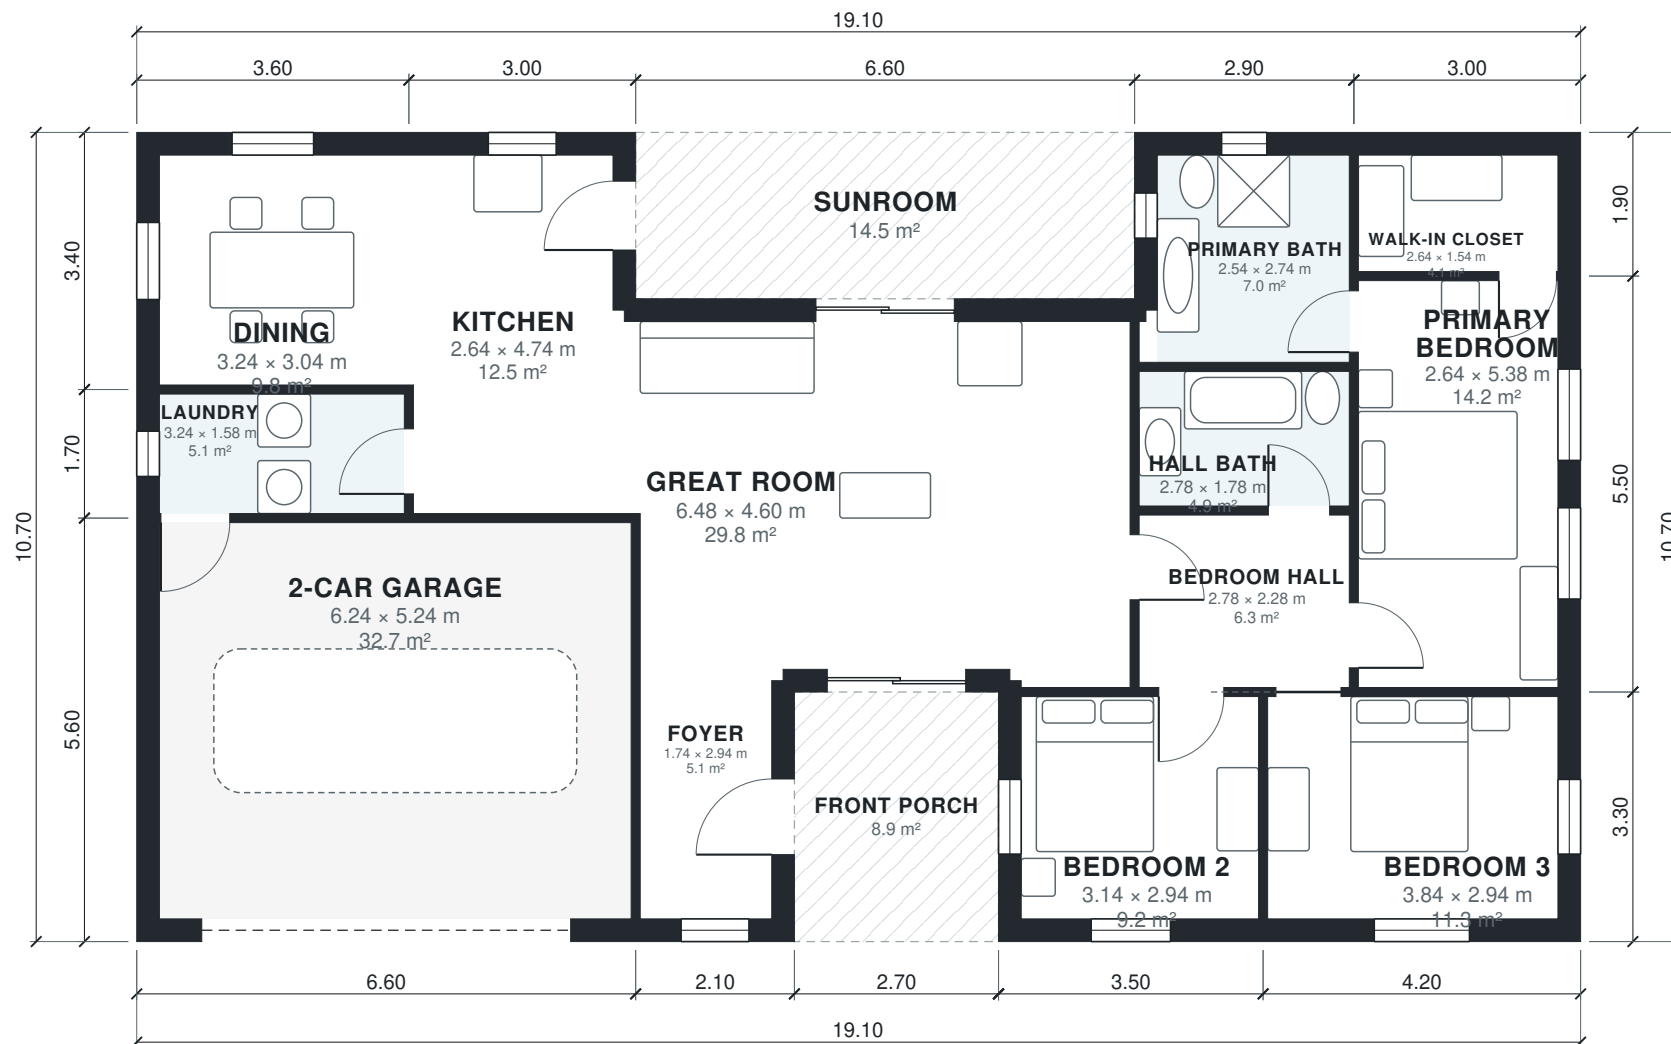

AI ARCHITECTURES

Plan Studio · ai-architectures.com

PROJECT

Single-Story Ranch with Sunroom

Traditional Ranch

SHEET TITLE

Floor Plan

GROSS AREA (THIS LEVEL)

180.9 m²

GROSS AREA (TOTAL)

180.9 m²

ENVELOPE

19.10 × 10.70 m

SCALE

1:100 on A3

DATE

2026-10-11

PROJECT NO.

Single-Story Ranch

CONCEPT DESIGN — NOT FOR CONSTRUCTION OR PERMIT. Generated with AI and may contain errors. Verify all dimensions and code requirements with a licensed architect or engineer.

SHEET

A-101

of 2

Area Schedule

LEVEL	ROOM	SIZE	NET AREA	GROSS AREA
1	2-Car Garage	6.24 × 5.24 m	32.7 m²	37.0 m²
1	Bedroom 2	3.14 × 2.94 m	9.2 m²	11.6 m²
1	Bedroom 3	3.84 × 2.94 m	11.3 m²	13.9 m²
1	Bedroom Hall	2.78 × 2.28 m	6.3 m²	7.0 m²
1	Dining	3.24 × 3.04 m	9.8 m²	12.2 m²
1	Foyer	1.74 × 2.94 m	5.1 m²	6.9 m²
1	Great Room	6.48 × 4.60 m	29.8 m²	34.3 m²
1	Hall Bath	2.78 × 1.78 m	5.0 m²	5.5 m²
1	Kitchen	2.64 × 4.74 m	12.5 m²	15.3 m²
1	Laundry	3.24 × 1.58 m	5.1 m²	6.1 m²
1	Primary Bath	2.54 × 2.74 m	7.0 m²	9.0 m²
1	Primary Bedroom	2.64 × 5.38 m	14.2 m²	16.5 m²
1	Walk-in Closet	2.64 × 1.54 m	4.1 m²	5.7 m²
1	Front Porch (outdoor)	2.70 × 3.30 m	8.9 m²	8.9 m²
1	Sunroom (outdoor)	6.60 × 2.20 m	14.5 m²	14.5 m²
Total indoor			152.1 m²	180.9 m²

AI ARCHITECTURES

Plan Studio · ai-architectures.com

PROJECT

Single-Story Ranch with Sunroom

Traditional Ranch

SHEET TITLE

Area Schedule

GROSS AREA (THIS LEVEL)

180.9 m²

GROSS AREA (TOTAL)

180.9 m²

ENVELOPE

19.10 × 10.70 m

SCALE

NTS on A3

DATE

2026-10-11

PROJECT NO.

Single-Story Ranch

CONCEPT DESIGN — NOT FOR CONSTRUCTION OR PERMIT. Generated with AI and may contain errors. Verify all dimensions and code requirements with a licensed architect or engineer.

SHEET

A-102