



AI ARCHITECTURES

Plan Studio · ai-architectures.com

PROJECT

Country House with Wrap-Around Porch

Country Farmhouse

SHEET TITLE

Floor Plan

GROSS AREA (THIS LEVEL)

2,251 sq ft

GROSS AREA (TOTAL)

2,251 sq ft

ENVELOPE

48'-7" × 57'-1"

SCALE

1/8" = 1'-0" on Tabloid 11×17

DATE

2026-10-11

PROJECT NO.


house-plans-with-w

CONCEPT DESIGN — NOT FOR CONSTRUCTION OR PERMIT. Generated with AI and may contain errors. Verify all dimensions and code requirements with a licensed architect or engineer.

SHEET

A-101

of 2

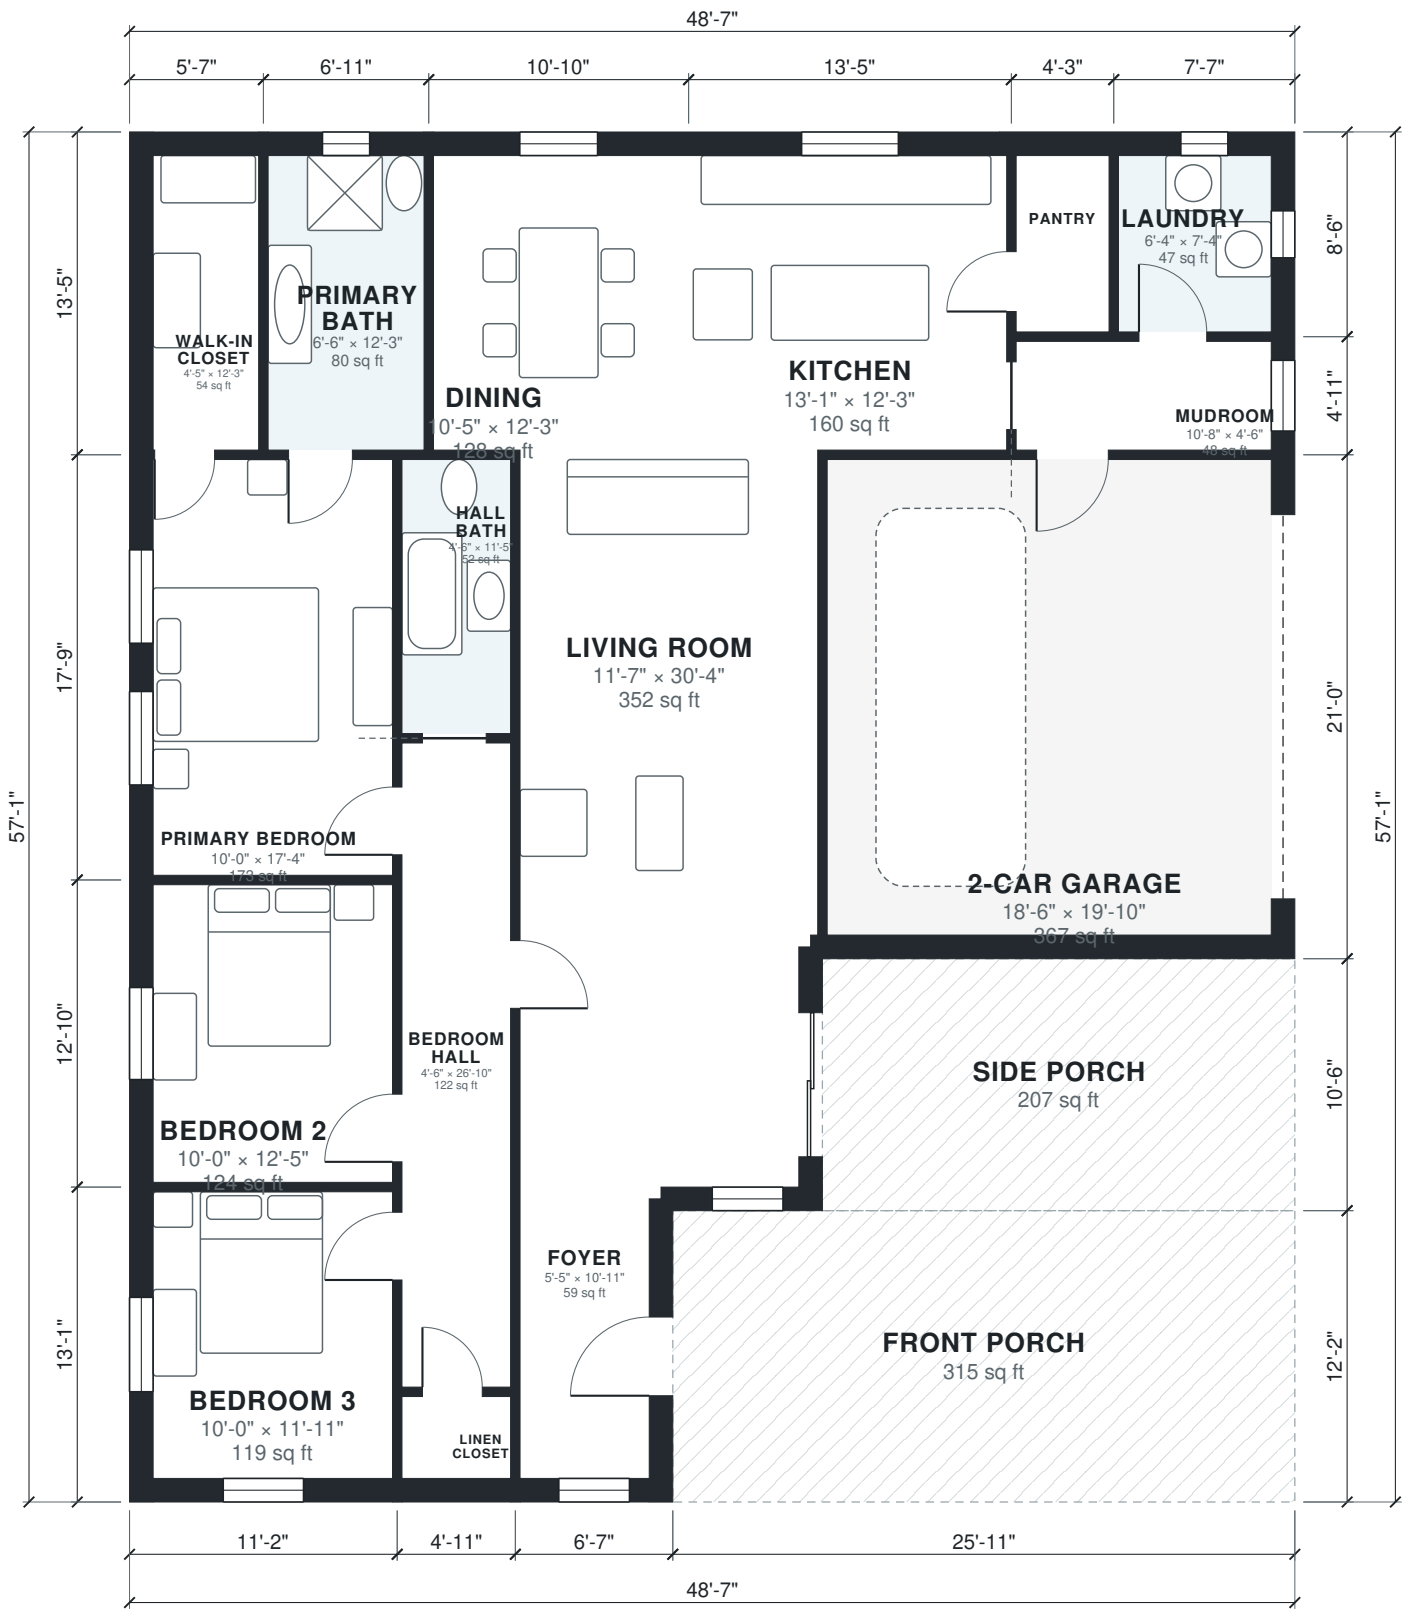

Area Schedule

LEVEL	ROOM	SIZE	NET AREA	GROSS AREA
1	2-Car Garage	18'-6" × 19'-10"	367 sq ft	413 sq ft
1	Bedroom 2	10'-0" × 12'-5"	124 sq ft	143 sq ft
1	Bedroom 3	10'-0" × 11'-11"	119 sq ft	146 sq ft
1	Bedroom Hall	4'-6" × 26'-10"	122 sq ft	134 sq ft
1	Dining	10'-5" × 12'-3"	128 sq ft	146 sq ft
1	Foyer	5'-5" × 10'-11"	59 sq ft	80 sq ft
1	Hall Bath	4'-6" × 11'-5"	52 sq ft	58 sq ft
1	Kitchen	13'-1" × 12'-3"	160 sq ft	181 sq ft
1	Laundry	6'-4" × 7'-4"	47 sq ft	64 sq ft
1	Linen Closet	4'-6" × 3'-5"	16 sq ft	23 sq ft
1	Living Room	11'-7" × 30'-4"	352 sq ft	403 sq ft
1	Mudroom	10'-8" × 4'-6"	48 sq ft	58 sq ft
1	Pantry	3'-10" × 7'-4"	28 sq ft	36 sq ft
1	Primary Bath	6'-6" × 12'-3"	80 sq ft	93 sq ft
1	Primary Bedroom	10'-0" × 17'-4"	173 sq ft	198 sq ft
1	Walk-in Closet	4'-5" × 12'-3"	54 sq ft	75 sq ft
1	Front Porch (outdoor)	25'-11" × 12'-2"	315 sq ft	315 sq ft
1	Side Porch (outdoor)	19'-8" × 10'-6"	207 sq ft	207 sq ft
Total indoor			1,927 sq ft	2,251 sq ft

AI ARCHITECTURES

Plan Studio · ai-architectures.com

PROJECT

Country House with Wrap-Around Porch

Country Farmhouse

SHEET TITLE

Area Schedule

GROSS AREA (THIS LEVEL)

2,251 sq ft

GROSS AREA (TOTAL)

2,251 sq ft

ENVELOPE

48'-7" × 57'-1"

SCALE

NTS on Tabloid 11×17

DATE

2026-10-11

PROJECT NO.

house-plans-with-w

CONCEPT DESIGN — NOT FOR CONSTRUCTION OR PERMIT. Generated with AI and may contain errors. Verify all dimensions and code requirements with a licensed architect or engineer.

SHEET

A-102

of 2