


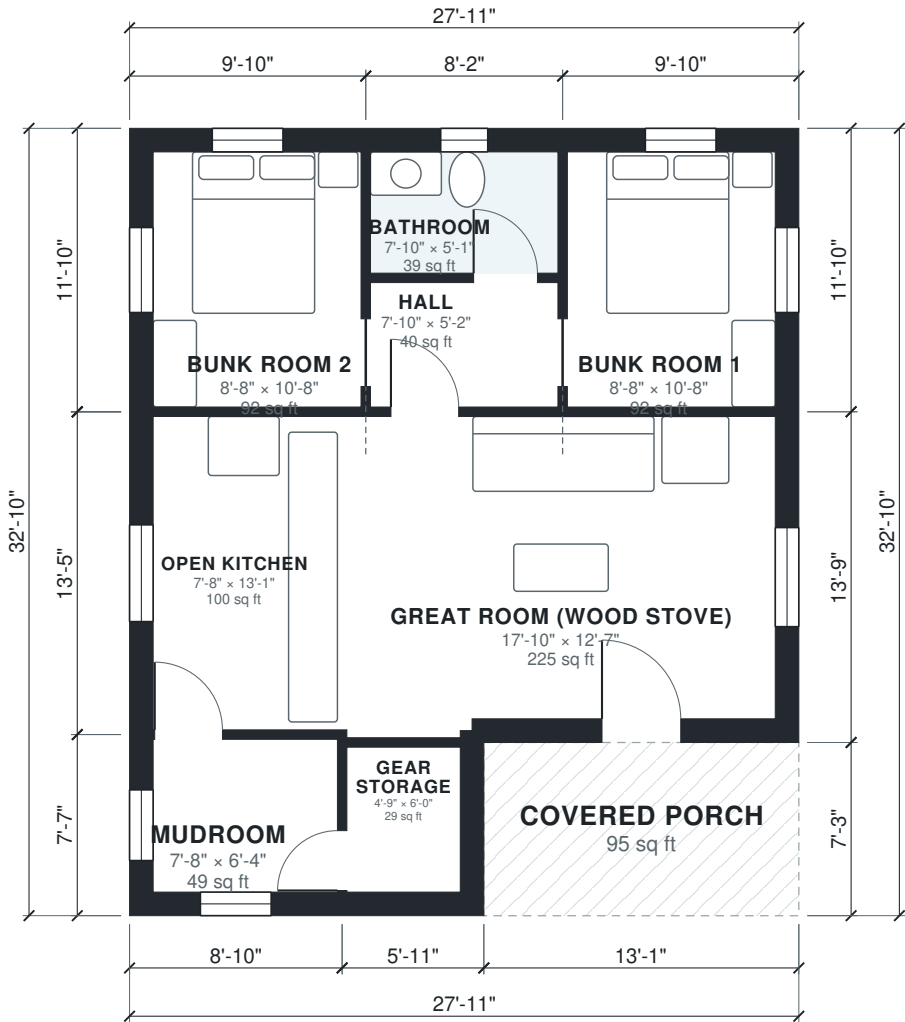

AI ARCHITECTURES Plan Studio · ai-architectures.com
PROJECT Hunting Cabin Rustic Cabin
SHEET TITLE Floor Plan
GROSS AREA (THIS LEVEL) 820 sq ft
GROSS AREA (TOTAL) 820 sq ft
ENVELOPE 27'-11" × 32'-10"
SCALE 1/8" = 1'-0" on Tabloid 11×17
DATE 2026-10-09
PROJECT NO. hunting-cabin-plan
CONCEPT DESIGN — NOT FOR CONSTRUCTION OR PERMIT. Generated with AI and may contain errors. Verify all dimensions and code requirements with a licensed architect or engineer.
SHEET A-101 of 2



Area Schedule

LEVEL	ROOM	SIZE	NET AREA	GROSS AREA
1	Bathroom	7'-10" × 5'-1"	40 sq ft	51 sq ft
1	Bunk Room 1	8'-8" × 10'-8"	92 sq ft	116 sq ft
1	Bunk Room 2	8'-8" × 10'-8"	92 sq ft	116 sq ft
1	Gear Storage	4'-9" × 6'-0"	29 sq ft	43 sq ft
1	Great Room (Wood Stove)	17'-10" × 12'-7"	225 sq ft	262 sq ft
1	Hall	7'-10" × 5'-2"	40 sq ft	46 sq ft
1	Mudroom	7'-8" × 6'-4"	49 sq ft	67 sq ft
1	Open Kitchen	7'-8" × 13'-1"	100 sq ft	119 sq ft
1	Covered Porch (outdoor)	13'-1" × 7'-3"	95 sq ft	95 sq ft
Total indoor			667 sq ft	820 sq ft

AI ARCHITECTURES

Plan Studio · ai-architectures.com

PROJECT

Hunting Cabin

Rustic Cabin

SHEET TITLE

Area Schedule

GROSS AREA (THIS LEVEL)

820 sq ft

GROSS AREA (TOTAL)

820 sq ft

ENVELOPE

27'-11" × 32'-10"

SCALE

NTS on Tabloid 11×17

DATE

2026-10-09

PROJECT NO.

hunting-cabin-plan

CONCEPT DESIGN — NOT FOR CONSTRUCTION OR PERMIT. Generated with AI and may contain errors. Verify all dimensions and code requirements with a licensed architect or engineer.

SHEET

A-102