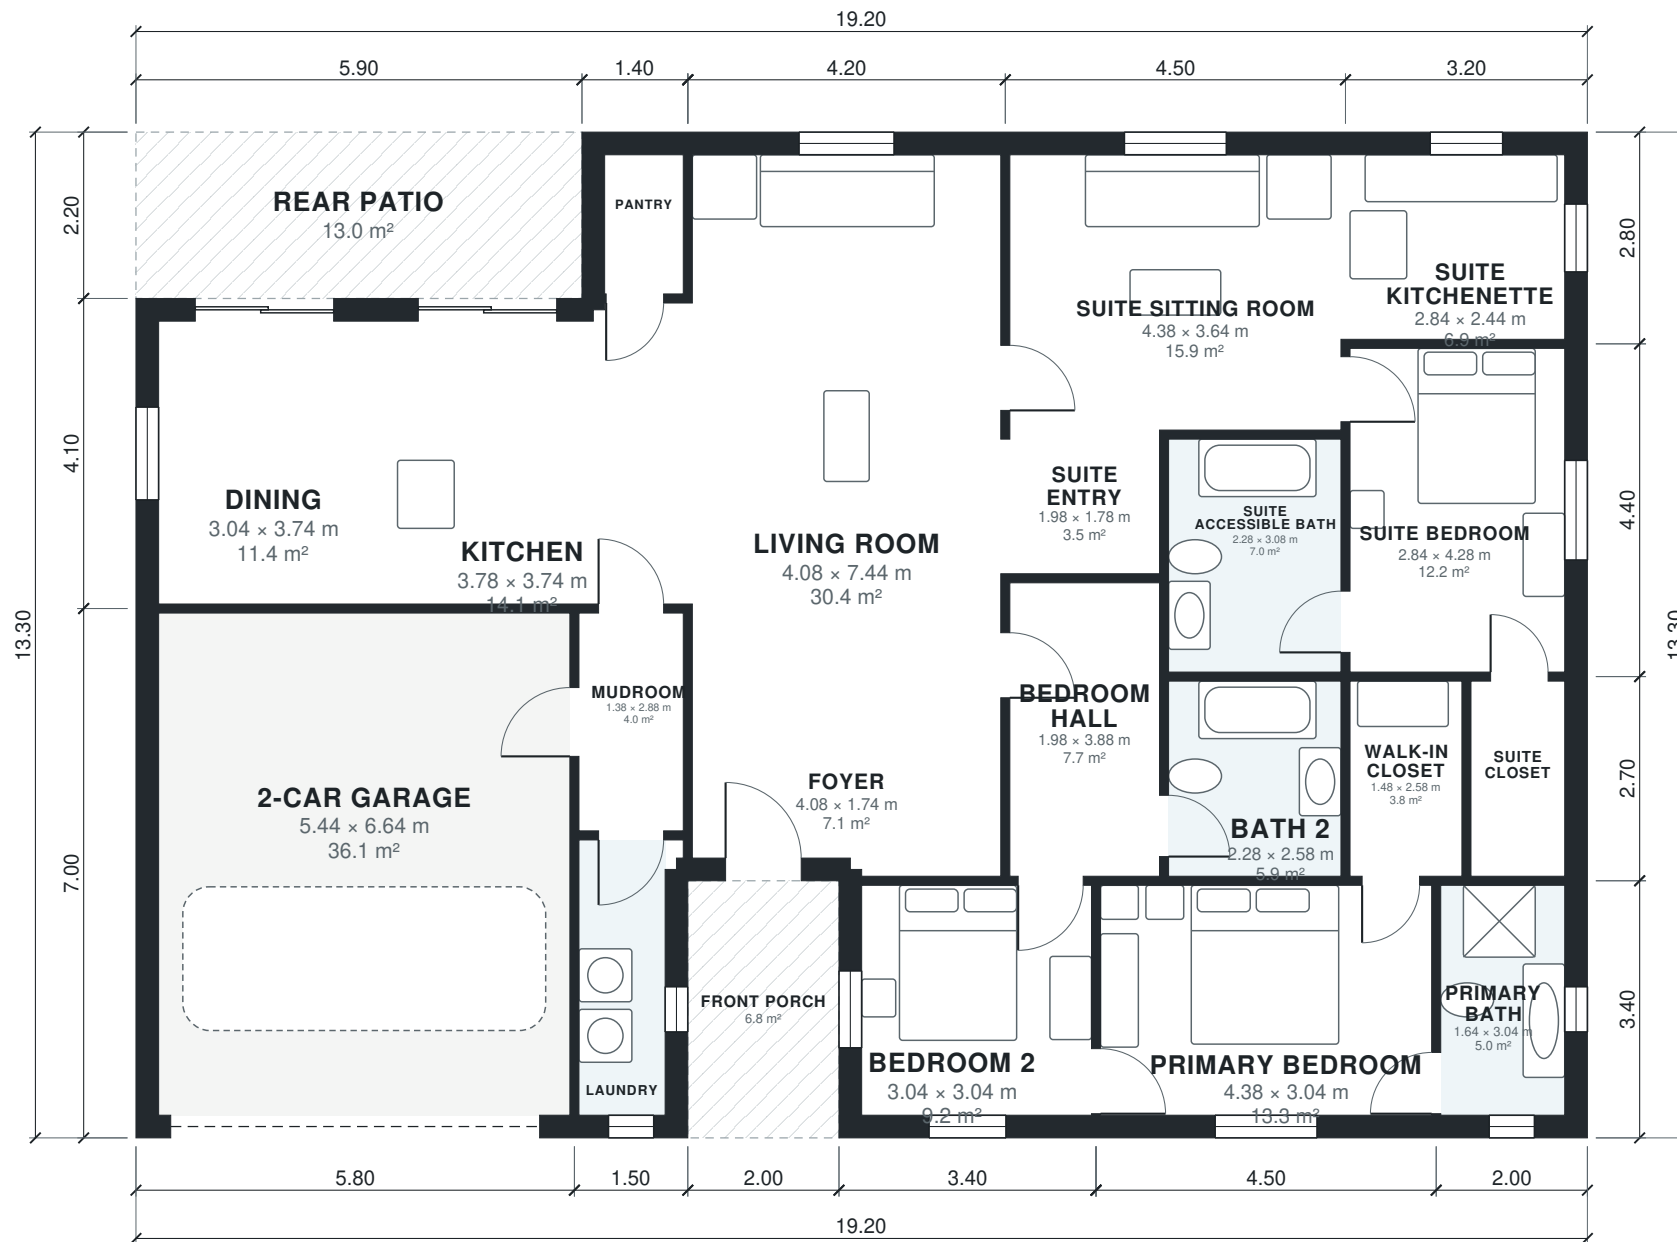


AI ARCHITECTURES

Plan Studio · ai-architectures.com

PROJECT

Single-Story Home with Attached In-L

Modern Farmhouse

SHEET TITLE

Floor Plan

GROSS AREA (THIS LEVEL)

235.6 m²

GROSS AREA (TOTAL)

235.6 m²

ENVELOPE

19.20 × 13.30 m

SCALE

1:100 on A3

DATE

2026-10-11

PROJECT NO.

Single-Story Home

CONCEPT DESIGN — NOT FOR CONSTRUCTION OR PERMIT. Generated with AI and may contain errors. Verify all dimensions and code requirements with a licensed architect or engineer.

SHEET

A-101

of 2

Area Schedule

LEVEL	ROOM	SIZE	NET AREA	GROSS AREA
1	2-Car Garage	5.44 × 6.64 m	36.1 m²	40.6 m²
1	Bath 2	2.28 × 2.58 m	5.9 m²	6.5 m²
1	Bedroom 2	3.04 × 3.04 m	9.2 m²	11.6 m²
1	Bedroom Hall	1.98 × 3.88 m	7.7 m²	8.4 m²
1	Dining	3.04 × 3.74 m	11.4 m²	13.9 m²
1	Foyer	4.08 × 1.74 m	7.1 m²	8.8 m²
1	Kitchen	3.78 × 3.74 m	14.1 m²	16.0 m²
1	Laundry	1.14 × 3.64 m	4.2 m²	6.0 m²
1	Living Room	4.08 × 7.44 m	30.4 m²	32.8 m²
1	Mudroom	1.38 × 2.88 m	4.0 m²	4.5 m²
1	Pantry	1.04 × 1.84 m	1.9 m²	3.1 m²
1	Primary Bath	1.64 × 3.04 m	5.0 m²	6.8 m²
1	Primary Bedroom	4.38 × 3.04 m	13.3 m²	15.3 m²
1	Suite Accessible Bath	2.28 × 3.08 m	7.0 m²	7.7 m²
1	Suite Bedroom	2.84 × 4.28 m	12.2 m²	14.1 m²
1	Suite Closet	1.24 × 2.58 m	3.2 m²	4.3 m²
1	Suite Entry	1.98 × 1.78 m	3.5 m²	4.0 m²
1	Suite Kitchenette	2.84 × 2.44 m	6.9 m²	9.0 m²
1	Suite Sitting Room	4.38 × 3.64 m	15.9 m²	18.0 m²
1	Walk-in Closet	1.48 × 2.58 m	3.8 m²	4.3 m²
1	Front Porch (outdoor)	2.00 × 3.40 m	6.8 m²	6.8 m²
1	Rear Patio (outdoor)	5.90 × 2.20 m	13.0 m²	13.0 m²
Total indoor			202.8 m²	235.6 m²

AI ARCHITECTURES

Plan Studio · ai-architectures.com

PROJECT

Single-Story Home with Attached In-L

Modern Farmhouse

SHEET TITLE

Area Schedule

GROSS AREA (THIS LEVEL)

235.6 m²

GROSS AREA (TOTAL)

235.6 m²

ENVELOPE

19.20 × 13.30 m

SCALE

NTS on A3

DATE

2026-10-11

PROJECT NO.

Single-Story Home

CONCEPT DESIGN — NOT FOR CONSTRUCTION OR PERMIT. Generated with AI and may contain errors. Verify all dimensions and code requirements with a licensed architect or engineer.

SHEET

A-102