



AI ARCHITECTURES

Plan Studio · ai-architectures.com

PROJECT

Single-Story Home with Attached In-L

Modern Farmhouse

SHEET TITLE

Floor Plan

GROSS AREA (THIS LEVEL)

2,536 sq ft

GROSS AREA (TOTAL)

2,536 sq ft

ENVELOPE

63'-0" × 43'-8"

SCALE

1/8" = 1'-0" on Tabloid 11×17

DATE

2026-10-11

PROJECT NO.


in-law-suite-floor

CONCEPT DESIGN — NOT FOR CONSTRUCTION OR PERMIT. Generated with AI and may contain errors. Verify all dimensions and code requirements with a licensed architect or engineer.

SHEET

A-101

of 2

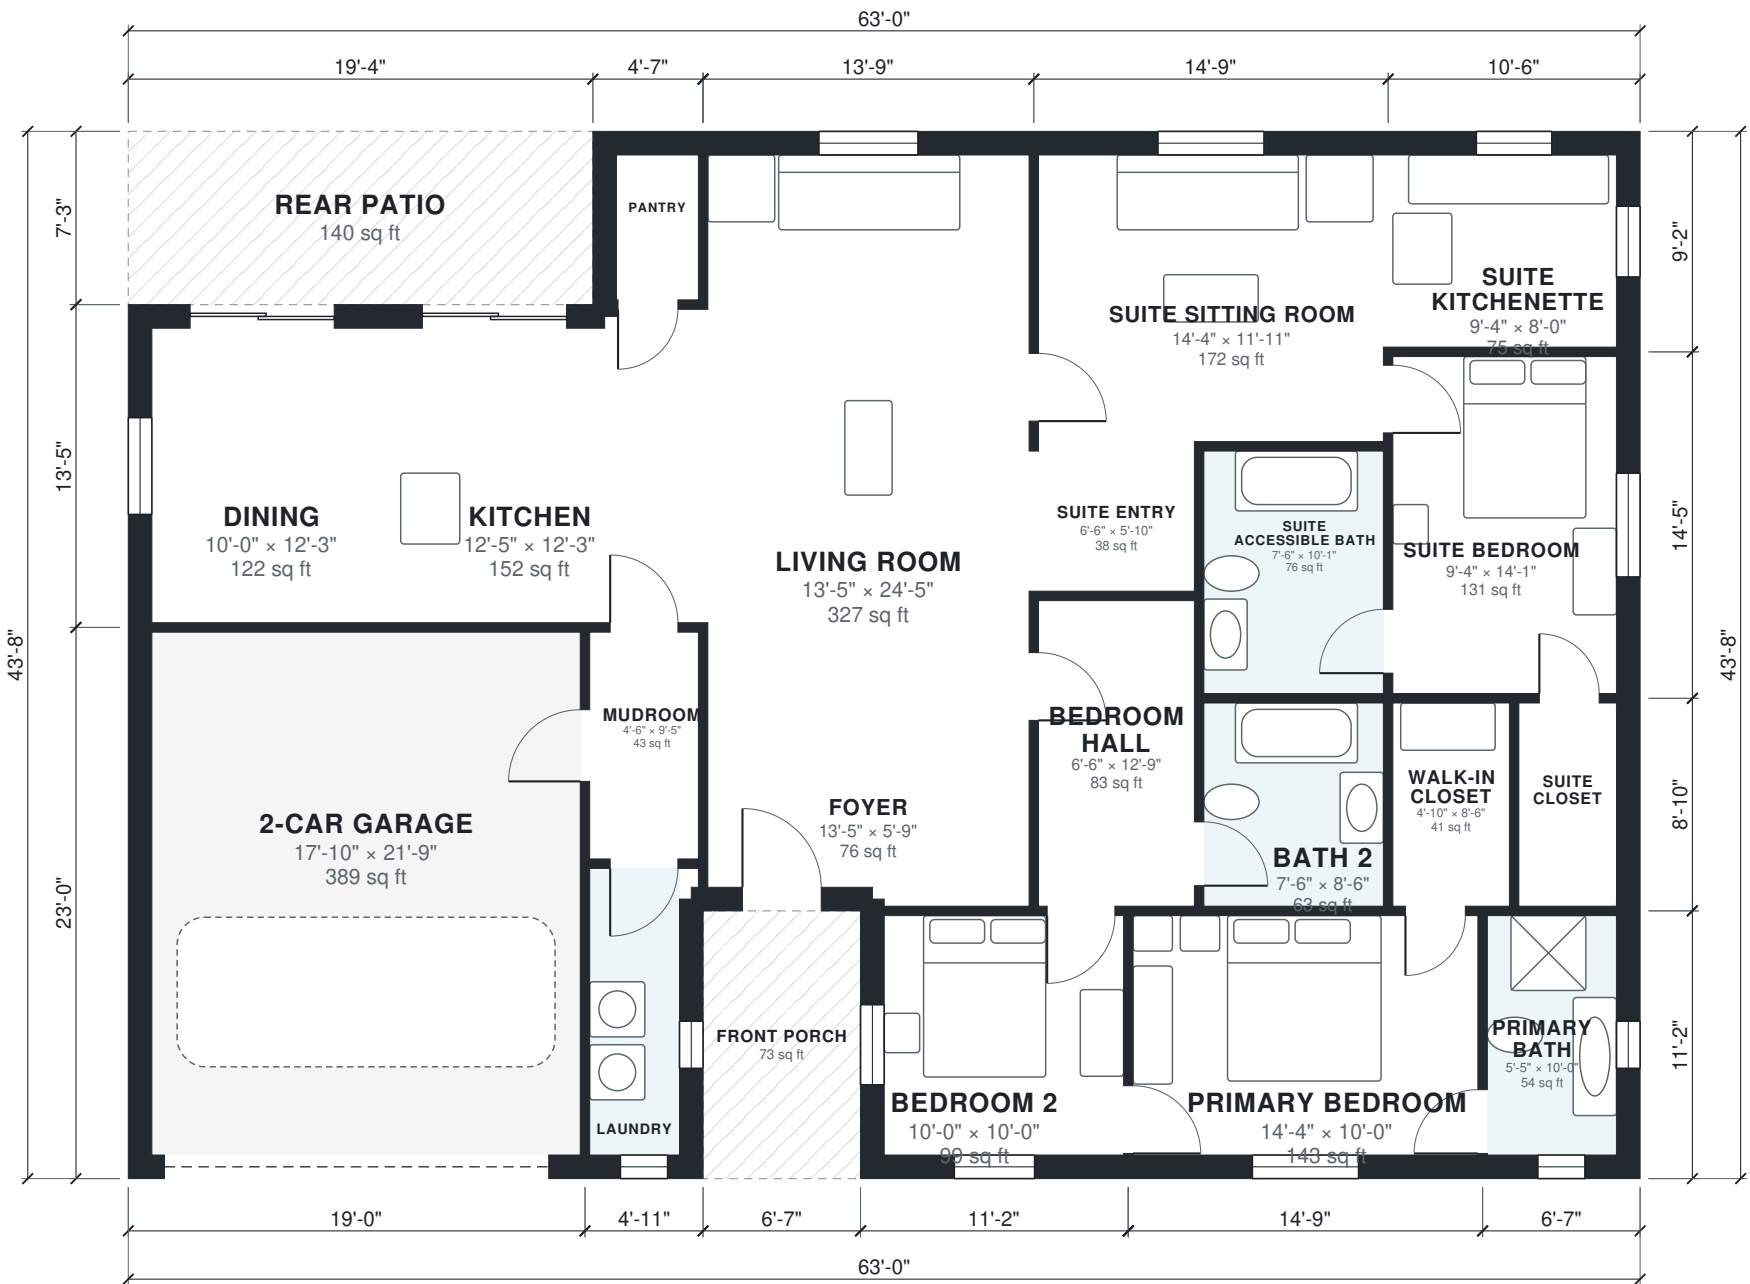

Area Schedule

LEVEL	ROOM	SIZE	NET AREA	GROSS AREA
1	2-Car Garage	17'-10" × 21'-9"	389 sq ft	437 sq ft
1	Bath 2	7'-6" × 8'-6"	63 sq ft	70 sq ft
1	Bedroom 2	10'-0" × 10'-0"	99 sq ft	124 sq ft
1	Bedroom Hall	6'-6" × 12'-9"	83 sq ft	90 sq ft
1	Dining	10'-0" × 12'-3"	122 sq ft	150 sq ft
1	Foyer	13'-5" × 5'-9"	76 sq ft	95 sq ft
1	Kitchen	12'-5" × 12'-3"	152 sq ft	172 sq ft
1	Laundry	3'-9" × 11'-11"	45 sq ft	65 sq ft
1	Living Room	13'-5" × 24'-5"	327 sq ft	353 sq ft
1	Mudroom	4'-6" × 9'-5"	43 sq ft	48 sq ft
1	Pantry	3'-5" × 6'-0"	21 sq ft	33 sq ft
1	Primary Bath	5'-5" × 10'-0"	54 sq ft	73 sq ft
1	Primary Bedroom	14'-4" × 10'-0"	143 sq ft	165 sq ft
1	Suite Accessible Bath	7'-6" × 10'-1"	76 sq ft	83 sq ft
1	Suite Bedroom	9'-4" × 14'-1"	131 sq ft	152 sq ft
1	Suite Closet	4'-1" × 8'-6"	34 sq ft	47 sq ft
1	Suite Entry	6'-6" × 5'-10"	38 sq ft	43 sq ft
1	Suite Kitchenette	9'-4" × 8'-0"	75 sq ft	96 sq ft
1	Suite Sitting Room	14'-4" × 11'-11"	172 sq ft	194 sq ft
1	Walk-in Closet	4'-10" × 8'-6"	41 sq ft	47 sq ft
1	Front Porch (outdoor)	6'-7" × 11'-2"	73 sq ft	73 sq ft
1	Rear Patio (outdoor)	19'-4" × 7'-3"	140 sq ft	140 sq ft
Total indoor			2,183 sq ft	2,536 sq ft

AI ARCHITECTURES

Plan Studio · ai-architectures.com

PROJECT

Single-Story Home with Attached In-L

Modern Farmhouse

SHEET TITLE

Area Schedule

GROSS AREA (THIS LEVEL)

2,536 sq ft

GROSS AREA (TOTAL)

2,536 sq ft

ENVELOPE

63'-0" × 43'-8"

SCALE

NTS on Tabloid 11×17

DATE

2026-10-11

PROJECT NO.

in-law-suite-floor

CONCEPT DESIGN — NOT FOR CONSTRUCTION OR PERMIT. Generated with AI and may contain errors. Verify all dimensions and code requirements with a licensed architect or engineer.

SHEET

A-102