


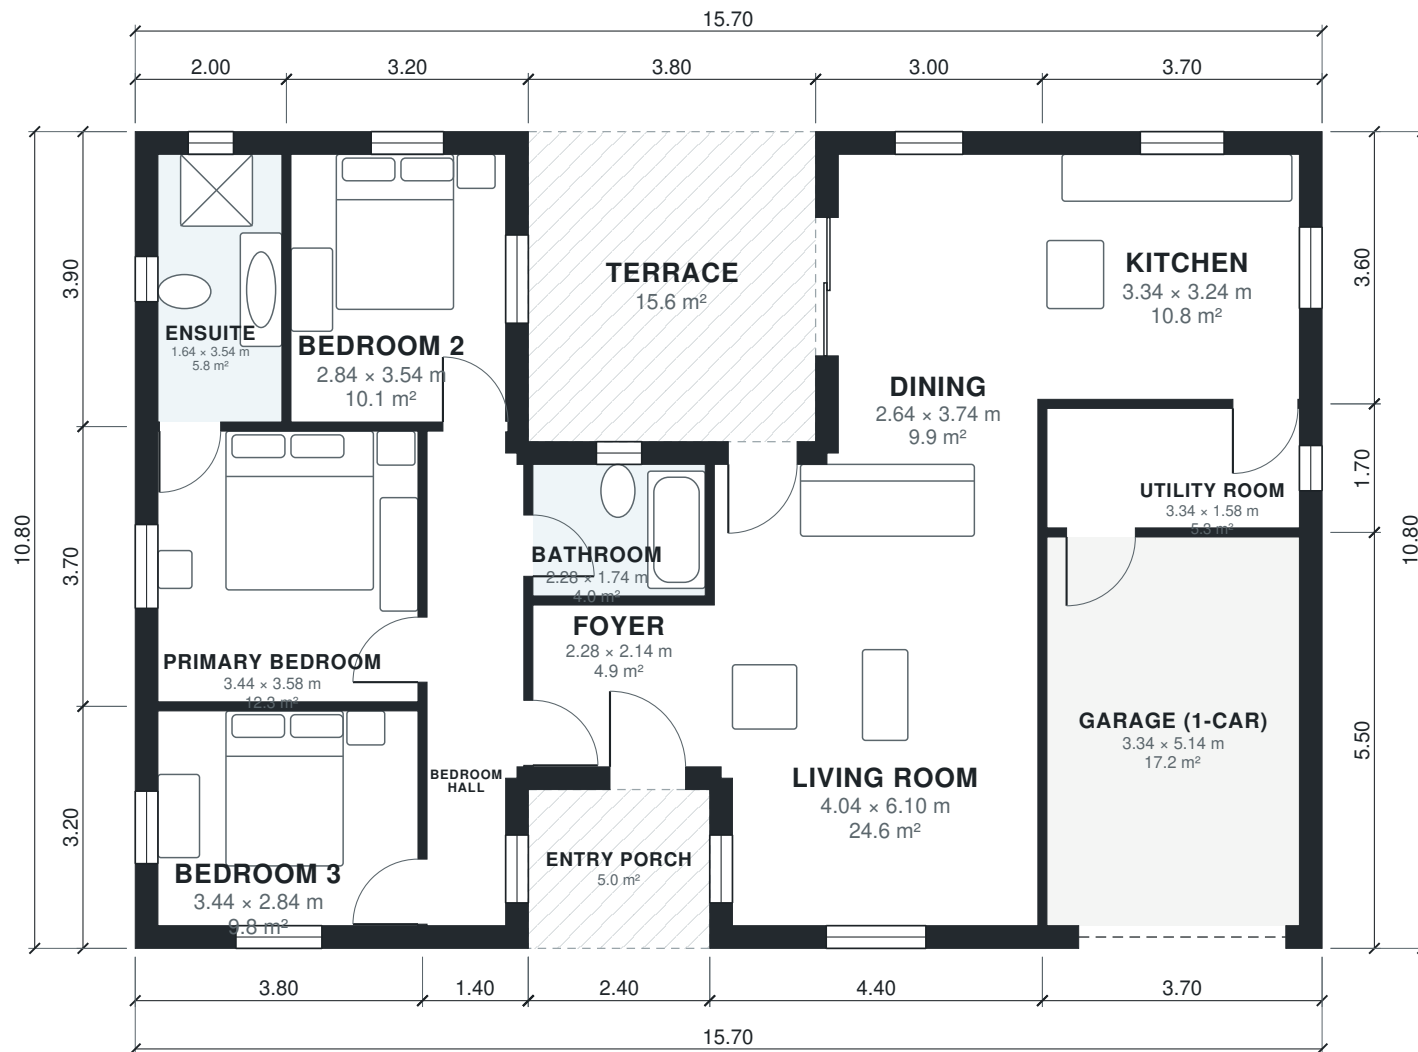

AI ARCHITECTURES

Plan Studio · ai-architectures.com

PROJECT

L-Shaped Courtyard House, 3BR/2BA

Contemporary Mediterranean

SHEET TITLE

Floor Plan

GROSS AREA (THIS LEVEL)

148.9 m²

GROSS AREA (TOTAL)

148.9 m²

ENVELOPE

15.70 × 10.80 m

SCALE

1:100 on A3

DATE

2026-10-11

PROJECT NO.

L-Shaped Courtyard

CONCEPT DESIGN — NOT FOR CONSTRUCTION OR PERMIT. Generated with AI and may contain errors. Verify all dimensions and code requirements with a licensed architect or engineer.

SHEET

A-101

of 2

Area Schedule

LEVEL	ROOM	SIZE	NET AREA	GROSS AREA
1	Bathroom	2.28 × 1.74 m	4.0 m²	5.0 m²
1	Bedroom 2	2.84 × 3.54 m	10.1 m²	12.5 m²
1	Bedroom 3	3.44 × 2.84 m	9.8 m²	12.2 m²
1	Bedroom Hall	1.04 × 6.54 m	6.8 m²	9.7 m²
1	Dining	2.64 × 3.74 m	9.9 m²	12.3 m²
1	Ensuite	1.64 × 3.54 m	5.8 m²	7.8 m²
1	Foyer	2.28 × 2.14 m	4.9 m²	6.0 m²
1	Garage (1-car)	3.34 × 5.14 m	17.2 m²	20.4 m²
1	Kitchen	3.34 × 3.24 m	10.8 m²	13.3 m²
1	Living Room	4.04 × 6.10 m	24.6 m²	29.5 m²
1	Primary Bedroom	3.44 × 3.58 m	12.3 m²	14.1 m²
1	Utility Room	3.34 × 1.58 m	5.3 m²	6.3 m²
1	Entry Porch (outdoor)	2.40 × 2.10 m	5.0 m²	5.0 m²
1	Terrace (outdoor)	3.80 × 4.10 m	15.6 m²	15.6 m²
Total indoor			121.4 m²	148.9 m²

AI ARCHITECTURES

Plan Studio · ai-architectures.com

PROJECT

L-Shaped Courtyard House, 3BR/2BA

Contemporary Mediterranean

SHEET TITLE

Area Schedule

GROSS AREA (THIS LEVEL)

148.9 m²

GROSS AREA (TOTAL)

148.9 m²

ENVELOPE

15.70 × 10.80 m

SCALE

NTS on A3

DATE

2026-10-11

PROJECT NO.

L-Shaped Courtyard

CONCEPT DESIGN — NOT FOR CONSTRUCTION OR PERMIT. Generated with AI and may contain errors. Verify all dimensions and code requirements with a licensed architect or engineer.

SHEET

A-102