


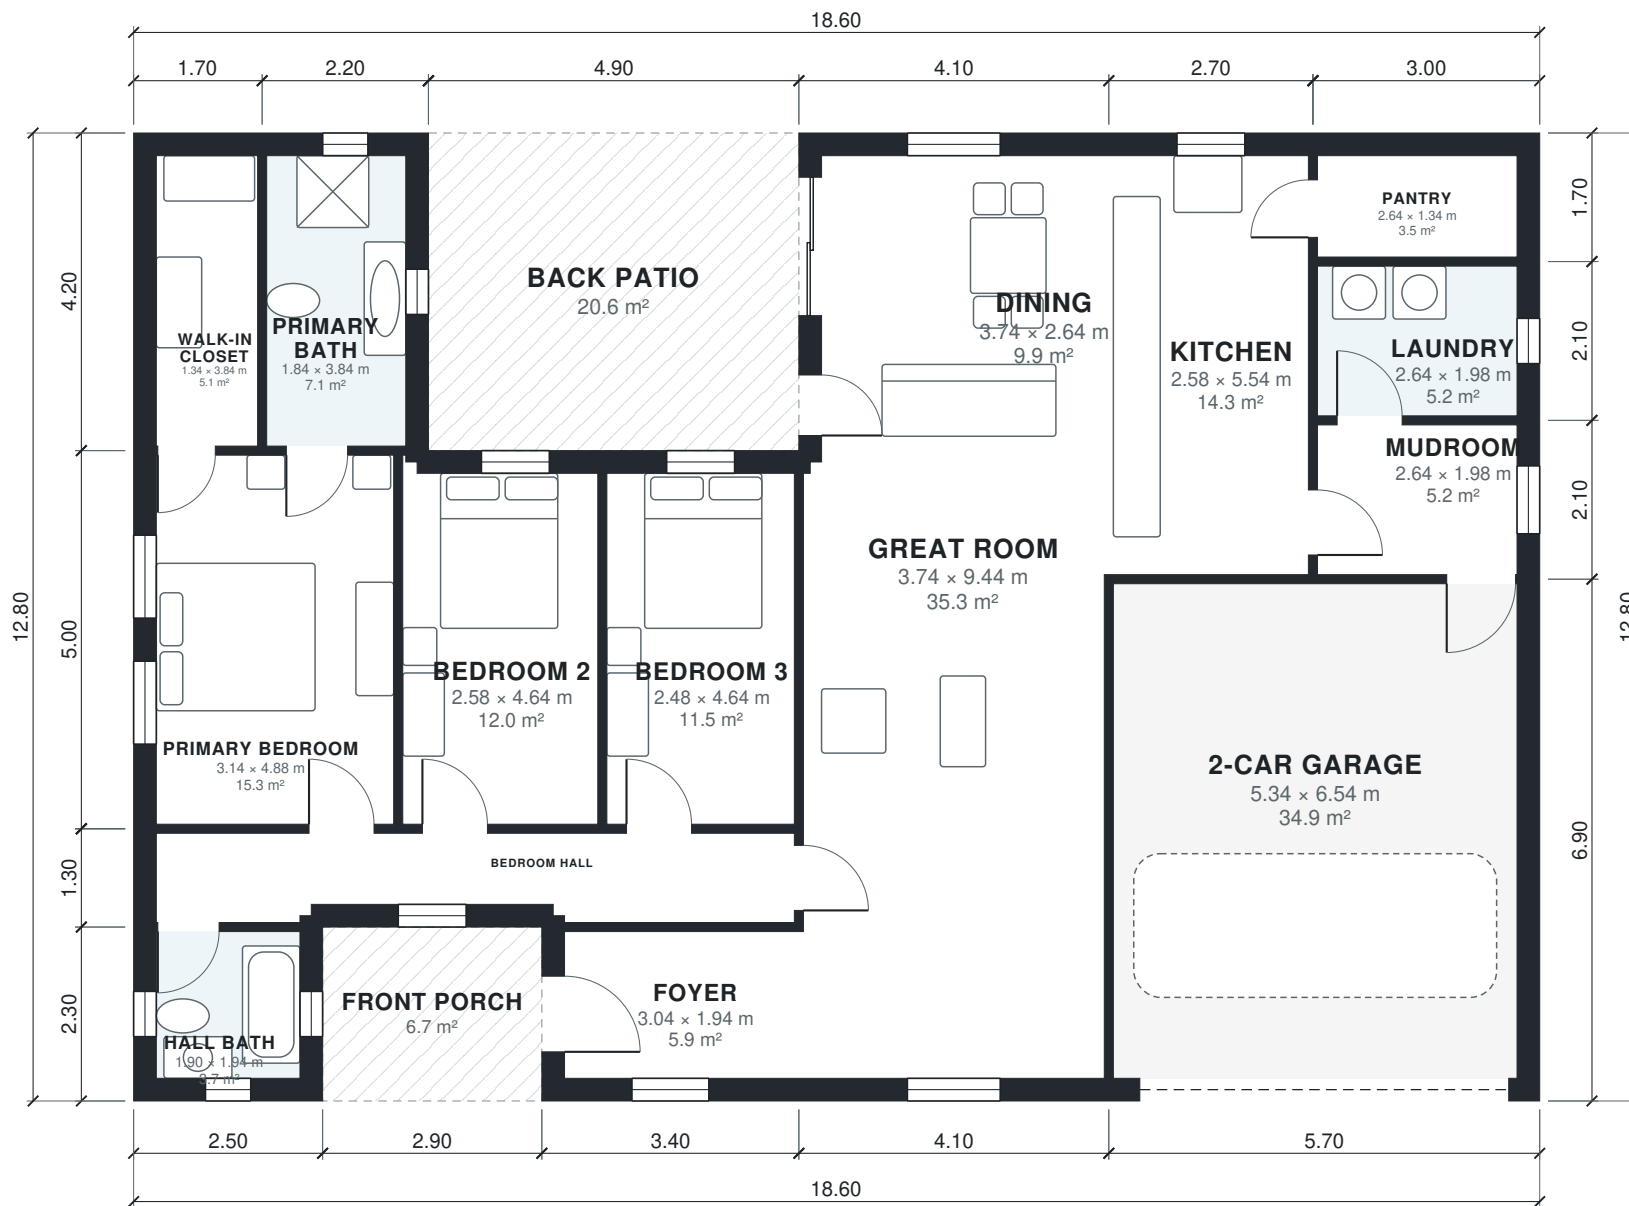

AI ARCHITECTURES

Plan Studio · ai-architectures.com

PROJECT

L-Shaped Single-Story Family Home

Modern Ranch

SHEET TITLE

Floor Plan

GROSS AREA (THIS LEVEL)

210.8 m²

GROSS AREA (TOTAL)

210.8 m²

ENVELOPE

18.60 × 12.80 m

SCALE

1:100 on A3

DATE

2026-10-11

PROJECT NO.

L-Shaped Single-St

CONCEPT DESIGN — NOT FOR CONSTRUCTION OR PERMIT. Generated with AI and may contain errors. Verify all dimensions and code requirements with a licensed architect or engineer.

SHEET

A-101

of 2

Area Schedule

LEVEL	ROOM	SIZE	NET AREA	GROSS AREA
1	2-Car Garage	5.34 × 6.54 m	34.9 m²	39.3 m²
1	Bedroom 2	2.58 × 4.64 m	12.0 m²	13.5 m²
1	Bedroom 3	2.48 × 4.64 m	11.5 m²	13.0 m²
1	Bedroom Hall	8.44 × 0.94 m	7.9 m²	11.4 m²
1	Dining	3.74 × 2.64 m	9.9 m²	12.3 m²
1	Foyer	3.04 × 1.94 m	5.9 m²	7.8 m²
1	Great Room	3.74 × 9.44 m	35.3 m²	40.2 m²
1	Hall Bath	1.90 × 1.94 m	3.7 m²	5.8 m²
1	Kitchen	2.58 × 5.54 m	14.3 m²	15.9 m²
1	Laundry	2.64 × 1.98 m	5.2 m²	6.3 m²
1	Mudroom	2.64 × 1.98 m	5.2 m²	6.3 m²
1	Pantry	2.64 × 1.34 m	3.5 m²	5.1 m²
1	Primary Bath	1.84 × 3.84 m	7.1 m²	9.2 m²
1	Primary Bedroom	3.14 × 4.88 m	15.3 m²	17.5 m²
1	Walk-in Closet	1.34 × 3.84 m	5.2 m²	7.1 m²
1	Back Patio (outdoor)	4.90 × 4.20 m	20.6 m²	20.6 m²
1	Front Porch (outdoor)	2.90 × 2.30 m	6.7 m²	6.7 m²
Total indoor			176.9 m²	210.8 m²

AI ARCHITECTURES

Plan Studio · ai-architectures.com

PROJECT

L-Shaped Single-Story Family Home

Modern Ranch

SHEET TITLE

Area Schedule

GROSS AREA (THIS LEVEL)

210.8 m²

GROSS AREA (TOTAL)

210.8 m²

ENVELOPE

18.60 × 12.80 m

SCALE

NTS on A3

DATE

2026-10-11

PROJECT NO.

L-Shaped Single-St

CONCEPT DESIGN — NOT FOR CONSTRUCTION OR PERMIT. Generated with AI and may contain errors. Verify all dimensions and code requirements with a licensed architect or engineer.

SHEET

A-102

of 2