


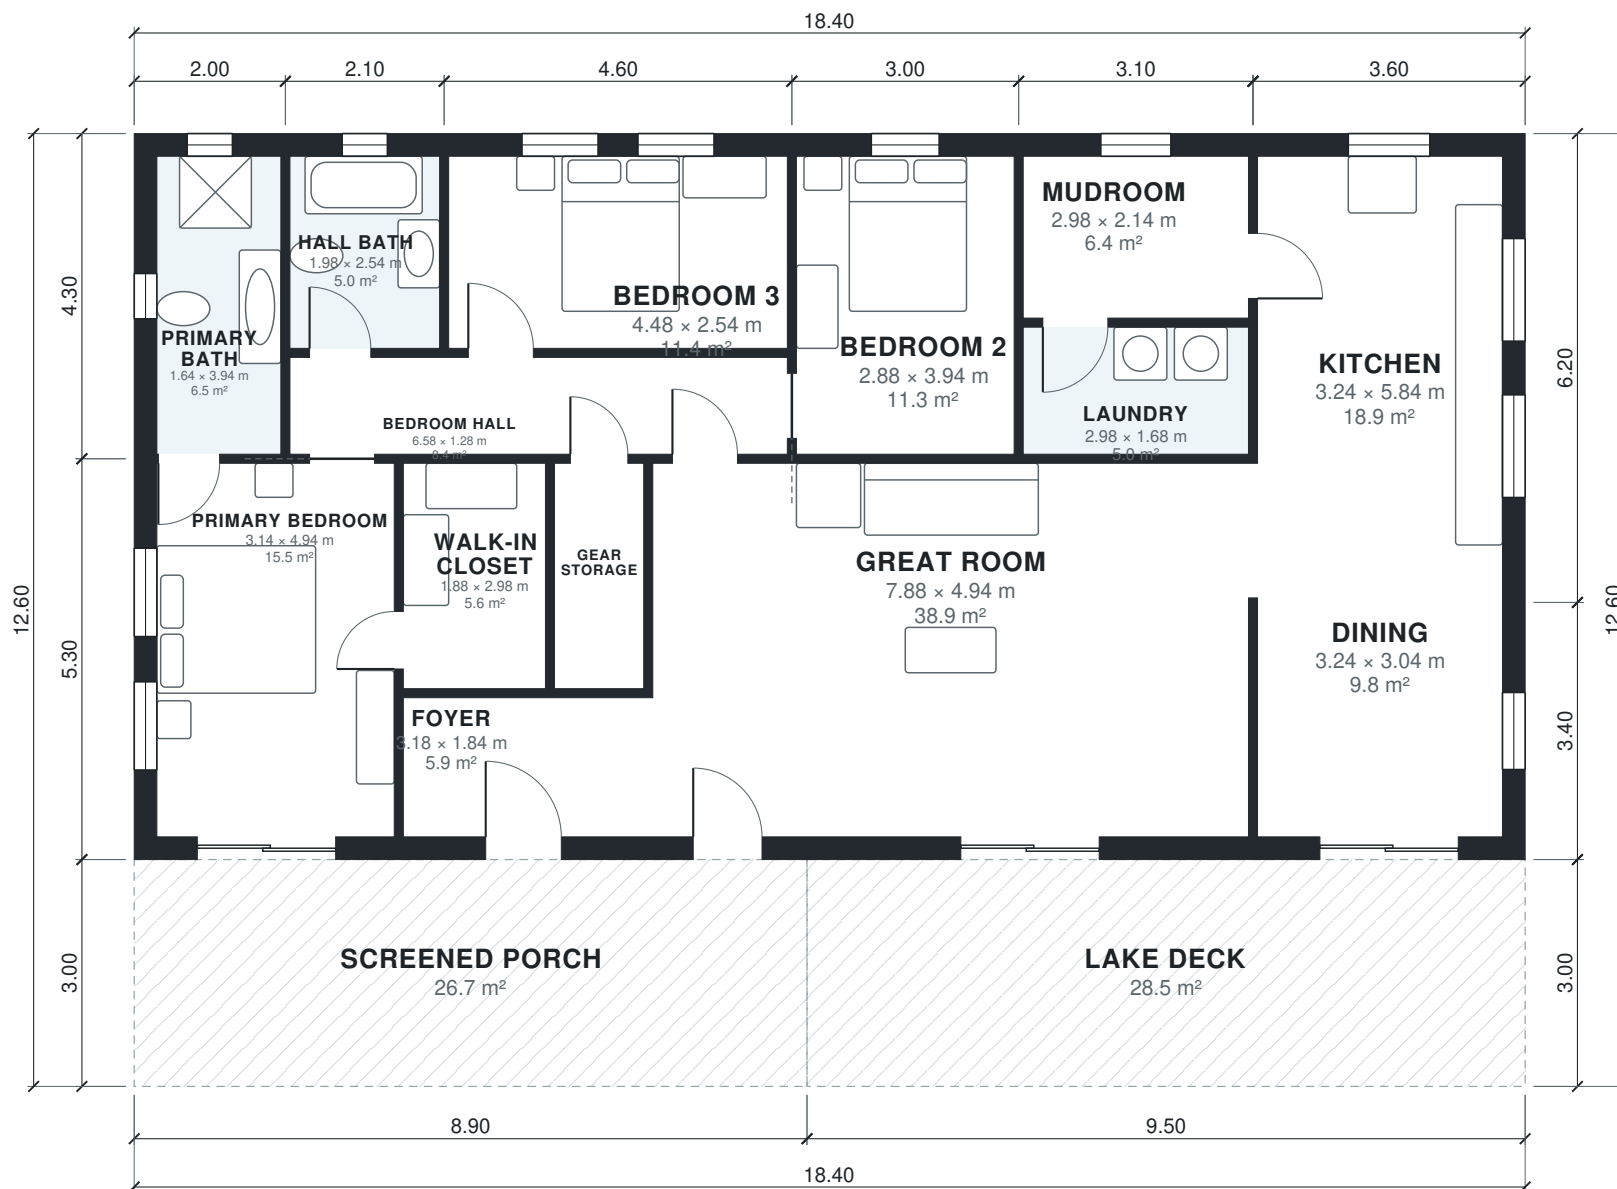

AI ARCHITECTURES

Plan Studio · ai-architectures.com

PROJECT

Lakeside One-Story Retreat

Modern Lake Cottage

SHEET TITLE

Floor Plan

GROSS AREA (THIS LEVEL)

176.6 m²

GROSS AREA (TOTAL)

176.6 m²

ENVELOPE

18.40 × 12.60 m

SCALE

1:100 on A3

DATE

2026-10-08

PROJECT NO.

Lakeside One-Story

CONCEPT DESIGN — NOT FOR CONSTRUCTION OR PERMIT. Generated with AI and may contain errors. Verify all dimensions and code requirements with a licensed architect or engineer.

SHEET

A-101

of 2

Area Schedule

LEVEL	ROOM	SIZE	NET AREA	GROSS AREA
1	Bedroom 2	2.88 × 3.94 m	11.3 m²	12.9 m²
1	Bedroom 3	4.48 × 2.54 m	11.4 m²	13.3 m²
1	Bedroom Hall	6.58 × 1.28 m	8.4 m²	9.4 m²
1	Dining	3.24 × 3.04 m	9.8 m²	12.2 m²
1	Foyer	3.18 × 1.84 m	5.8 m²	7.3 m²
1	Gear Storage	1.18 × 2.98 m	3.5 m²	4.0 m²
1	Great Room	7.88 × 4.94 m	38.9 m²	42.4 m²
1	Hall Bath	1.98 × 2.54 m	5.0 m²	6.1 m²
1	Kitchen	3.24 × 5.84 m	18.9 m²	22.3 m²
1	Laundry	2.98 × 1.68 m	5.0 m²	5.6 m²
1	Mudroom	2.98 × 2.14 m	6.4 m²	7.8 m²
1	Primary Bath	1.64 × 3.94 m	6.5 m²	8.6 m²
1	Primary Bedroom	3.14 × 4.94 m	15.5 m²	18.6 m²
1	Walk-in Closet	1.88 × 2.98 m	5.6 m²	6.2 m²
1	Lake Deck (outdoor)	9.50 × 3.00 m	28.5 m²	28.5 m²
1	Screened Porch (outdoor)	8.90 × 3.00 m	26.7 m²	26.7 m²
Total indoor			152.2 m²	176.6 m²

AI ARCHITECTURES

Plan Studio · ai-architectures.com

PROJECT

Lakeside One-Story Retreat

Modern Lake Cottage

SHEET TITLE

Area Schedule

GROSS AREA (THIS LEVEL)

176.6 m²

GROSS AREA (TOTAL)

176.6 m²

ENVELOPE

18.40 × 12.60 m

SCALE

NTS on A3

DATE

2026-10-08

PROJECT NO.

Lakeside One-Story

CONCEPT DESIGN — NOT FOR CONSTRUCTION OR PERMIT. Generated with AI and may contain errors. Verify all dimensions and code requirements with a licensed architect or engineer.

SHEET

A-102