



AI ARCHITECTURES

Plan Studio · ai-architectures.com

PROJECT

Single-Story Log Cabin

Rustic Log Cabin

SHEET TITLE

Floor Plan

GROSS AREA (THIS LEVEL)

140.6 m²

GROSS AREA (TOTAL)

140.6 m²

ENVELOPE

16.70 × 9.30 m

SCALE

1:100 on A3

DATE

2026-10-11

PROJECT NO.


Single-Story Log C

CONCEPT DESIGN — NOT FOR CONSTRUCTION OR PERMIT. Generated with AI and may contain errors. Verify all dimensions and code requirements with a licensed architect or engineer.

SHEET

A-101

of 2

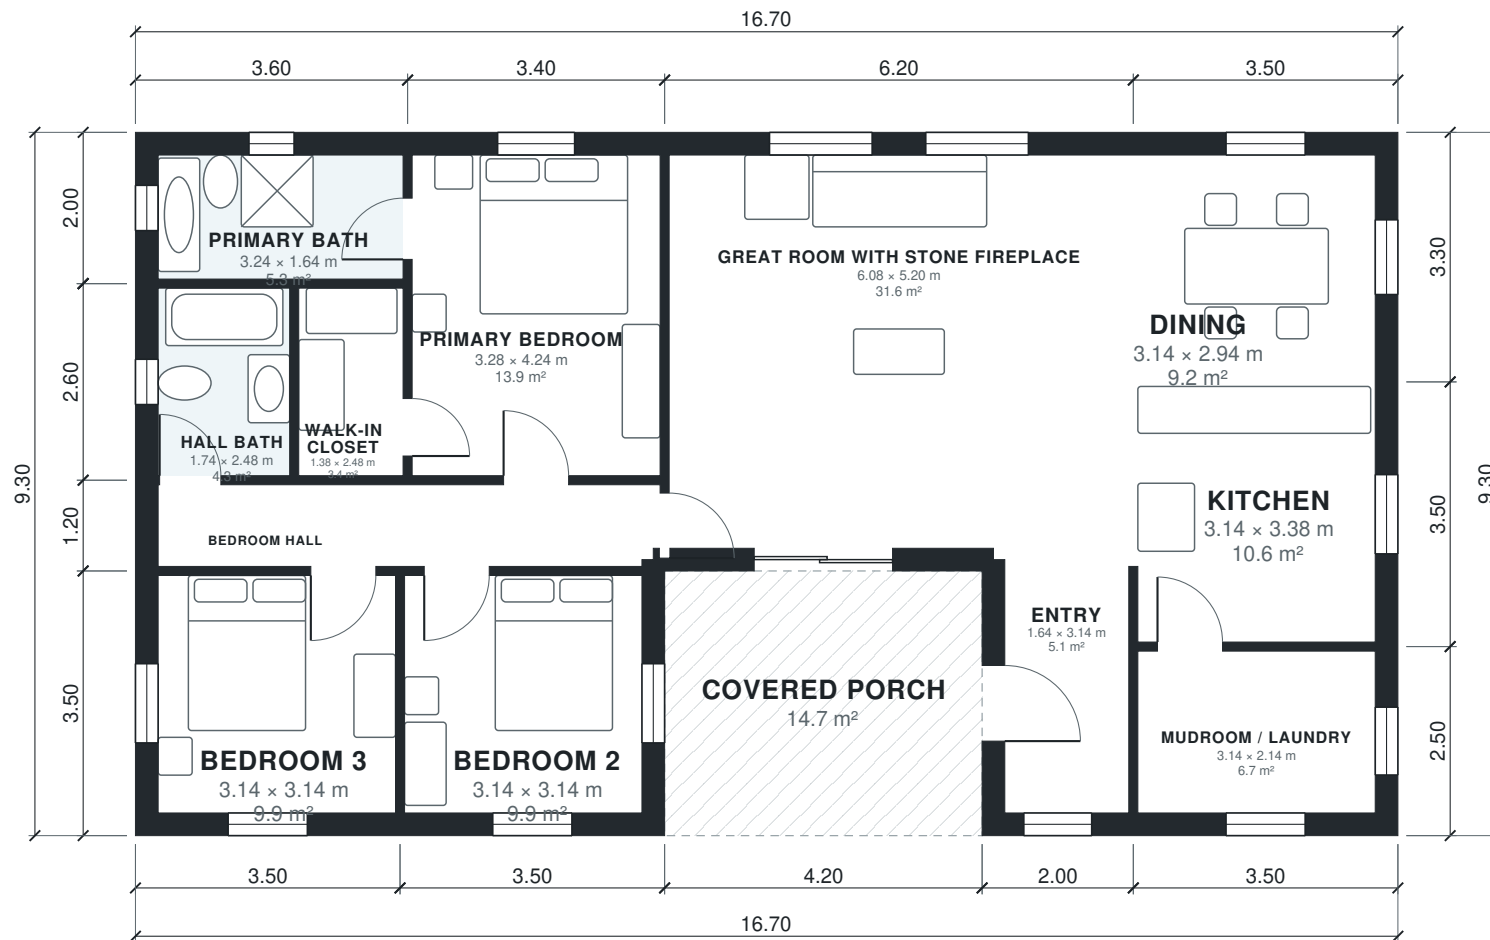

Area Schedule

LEVEL	ROOM	SIZE	NET AREA	GROSS AREA
1	Bedroom 2	3.14 × 3.14 m	9.9 m²	12.2 m²
1	Bedroom 3	3.14 × 3.14 m	9.9 m²	12.2 m²
1	Bedroom Hall	6.64 × 1.08 m	7.2 m²	8.4 m²
1	Dining	3.14 × 2.94 m	9.2 m²	11.6 m²
1	Entry	1.64 × 3.14 m	5.2 m²	7.0 m²
1	Great Room with Stone Fireplace	6.08 × 5.20 m	31.6 m²	36.0 m²
1	Hall Bath	1.74 × 2.48 m	4.3 m²	5.5 m²
1	Kitchen	3.14 × 3.38 m	10.6 m²	12.2 m²
1	Mudroom / Laundry	3.14 × 2.14 m	6.7 m²	8.8 m²
1	Primary Bath	3.24 × 1.64 m	5.3 m²	7.2 m²
1	Primary Bedroom	3.28 × 4.24 m	13.9 m²	15.6 m²
1	Walk-in Closet	1.38 × 2.48 m	3.4 m²	3.9 m²
1	Covered Porch (outdoor)	4.20 × 3.50 m	14.7 m²	14.7 m²
Total indoor			117.2 m²	140.6 m²

AI ARCHITECTURES

Plan Studio · ai-architectures.com

PROJECT

Single-Story Log Cabin

Rustic Log Cabin

SHEET TITLE

Area Schedule

GROSS AREA (THIS LEVEL)

140.6 m²

GROSS AREA (TOTAL)

140.6 m²

ENVELOPE

16.70 × 9.30 m

SCALE

NTS on A3

DATE

2026-10-11

PROJECT NO.

Single-Story Log C

CONCEPT DESIGN — NOT FOR CONSTRUCTION OR PERMIT. Generated with AI and may contain errors. Verify all dimensions and code requirements with a licensed architect or engineer.

SHEET

A-102