



AI ARCHITECTURES

Plan Studio · ai-architectures.com

PROJECT

Single-Story Log Cabin

Rustic Log Cabin

SHEET TITLE

Floor Plan

GROSS AREA (THIS LEVEL)

1,514 sq ft

GROSS AREA (TOTAL)

1,514 sq ft

ENVELOPE

54'-9" x 30'-6"

SCALE

1/8" = 1'-0" on Tabloid 11x17

DATE

2026-10-11

PROJECT NO.


log-cabin-floor-pl

CONCEPT DESIGN — NOT FOR CONSTRUCTION OR PERMIT. Generated with AI and may contain errors. Verify all dimensions and code requirements with a licensed architect or engineer.

SHEET

A-101

of 2

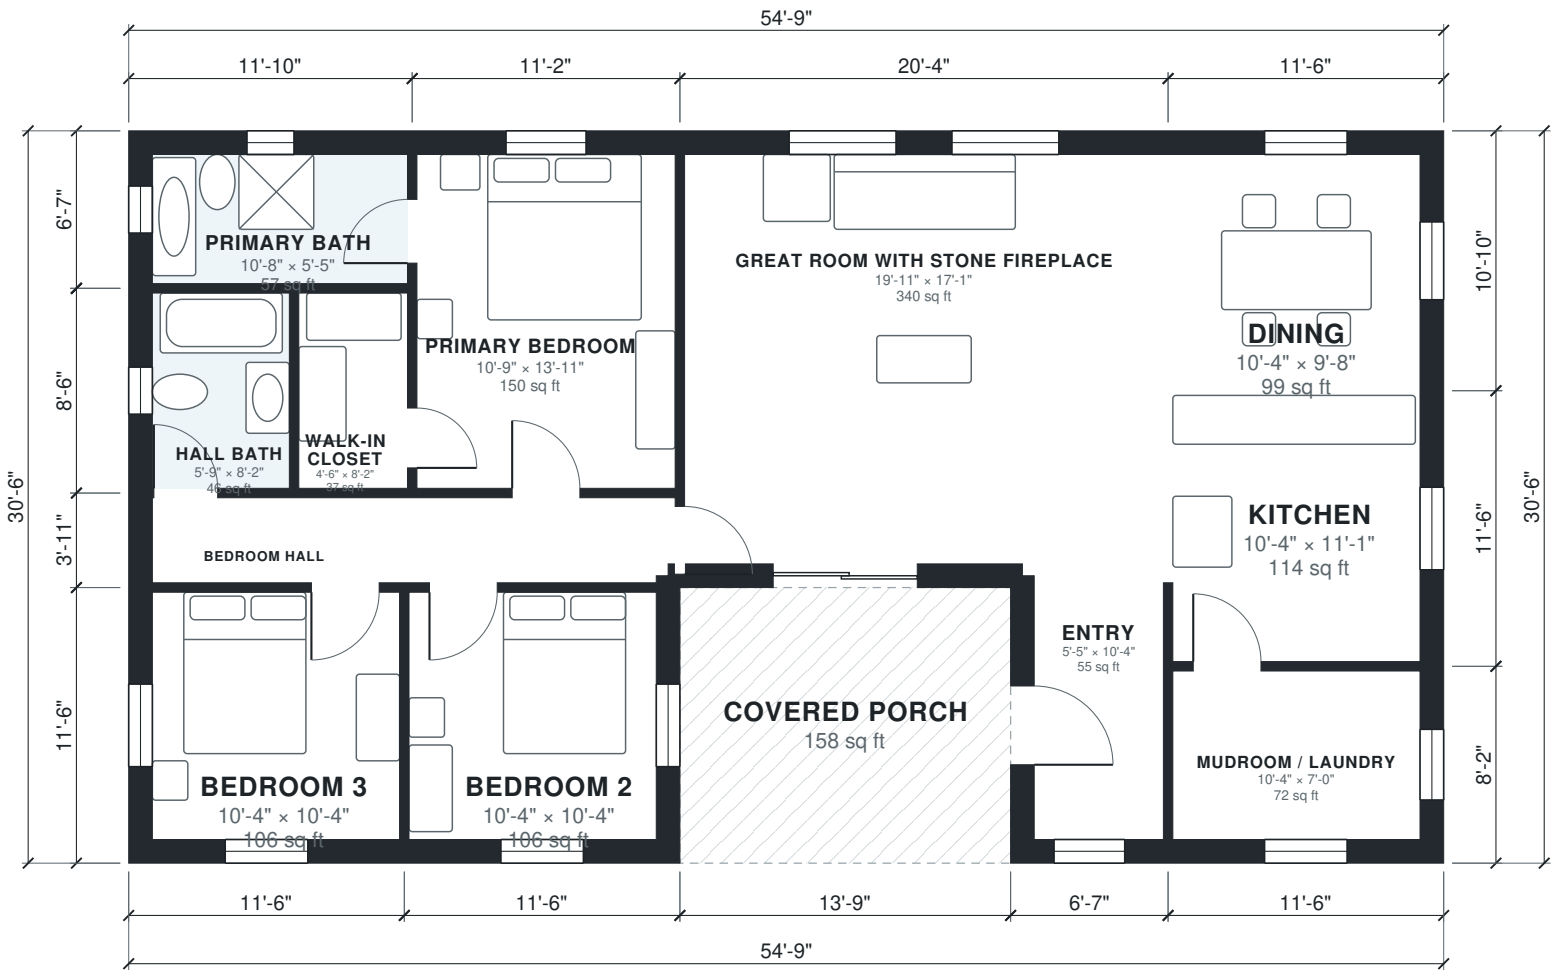

Area Schedule

LEVEL	ROOM	SIZE	NET AREA	GROSS AREA
1	Bedroom 2	10'-4" × 10'-4"	106 sq ft	132 sq ft
1	Bedroom 3	10'-4" × 10'-4"	106 sq ft	132 sq ft
1	Bedroom Hall	21'-9" × 3'-7"	77 sq ft	90 sq ft
1	Dining	10'-4" × 9'-8"	99 sq ft	124 sq ft
1	Entry	5'-5" × 10'-4"	55 sq ft	75 sq ft
1	Great Room with Stone Fireplace	19'-11" × 17'-1"	340 sq ft	387 sq ft
1	Hall Bath	5'-9" × 8'-2"	47 sq ft	59 sq ft
1	Kitchen	10'-4" × 11'-1"	114 sq ft	132 sq ft
1	Mudroom / Laundry	10'-4" × 7'-0"	72 sq ft	94 sq ft
1	Primary Bath	10'-8" × 5'-5"	57 sq ft	78 sq ft
1	Primary Bedroom	10'-9" × 13'-11"	150 sq ft	168 sq ft
1	Walk-in Closet	4'-6" × 8'-2"	37 sq ft	42 sq ft
1	Covered Porch (outdoor)	13'-9" × 11'-6"	158 sq ft	158 sq ft
Total indoor			1,261 sq ft	1,514 sq ft

AI ARCHITECTURES

Plan Studio · ai-architectures.com

PROJECT

Single-Story Log Cabin

Rustic Log Cabin

SHEET TITLE

Area Schedule

GROSS AREA (THIS LEVEL)

1,514 sq ft

GROSS AREA (TOTAL)

1,514 sq ft

ENVELOPE

54'-9" × 30'-6"

SCALE

NTS on Tabloid 11×17

DATE

2026-10-11

PROJECT NO.

log-cabin-floor-pl

CONCEPT DESIGN — NOT FOR CONSTRUCTION OR PERMIT. Generated with AI and may contain errors. Verify all dimensions and code requirements with a licensed architect or engineer.

SHEET

A-102