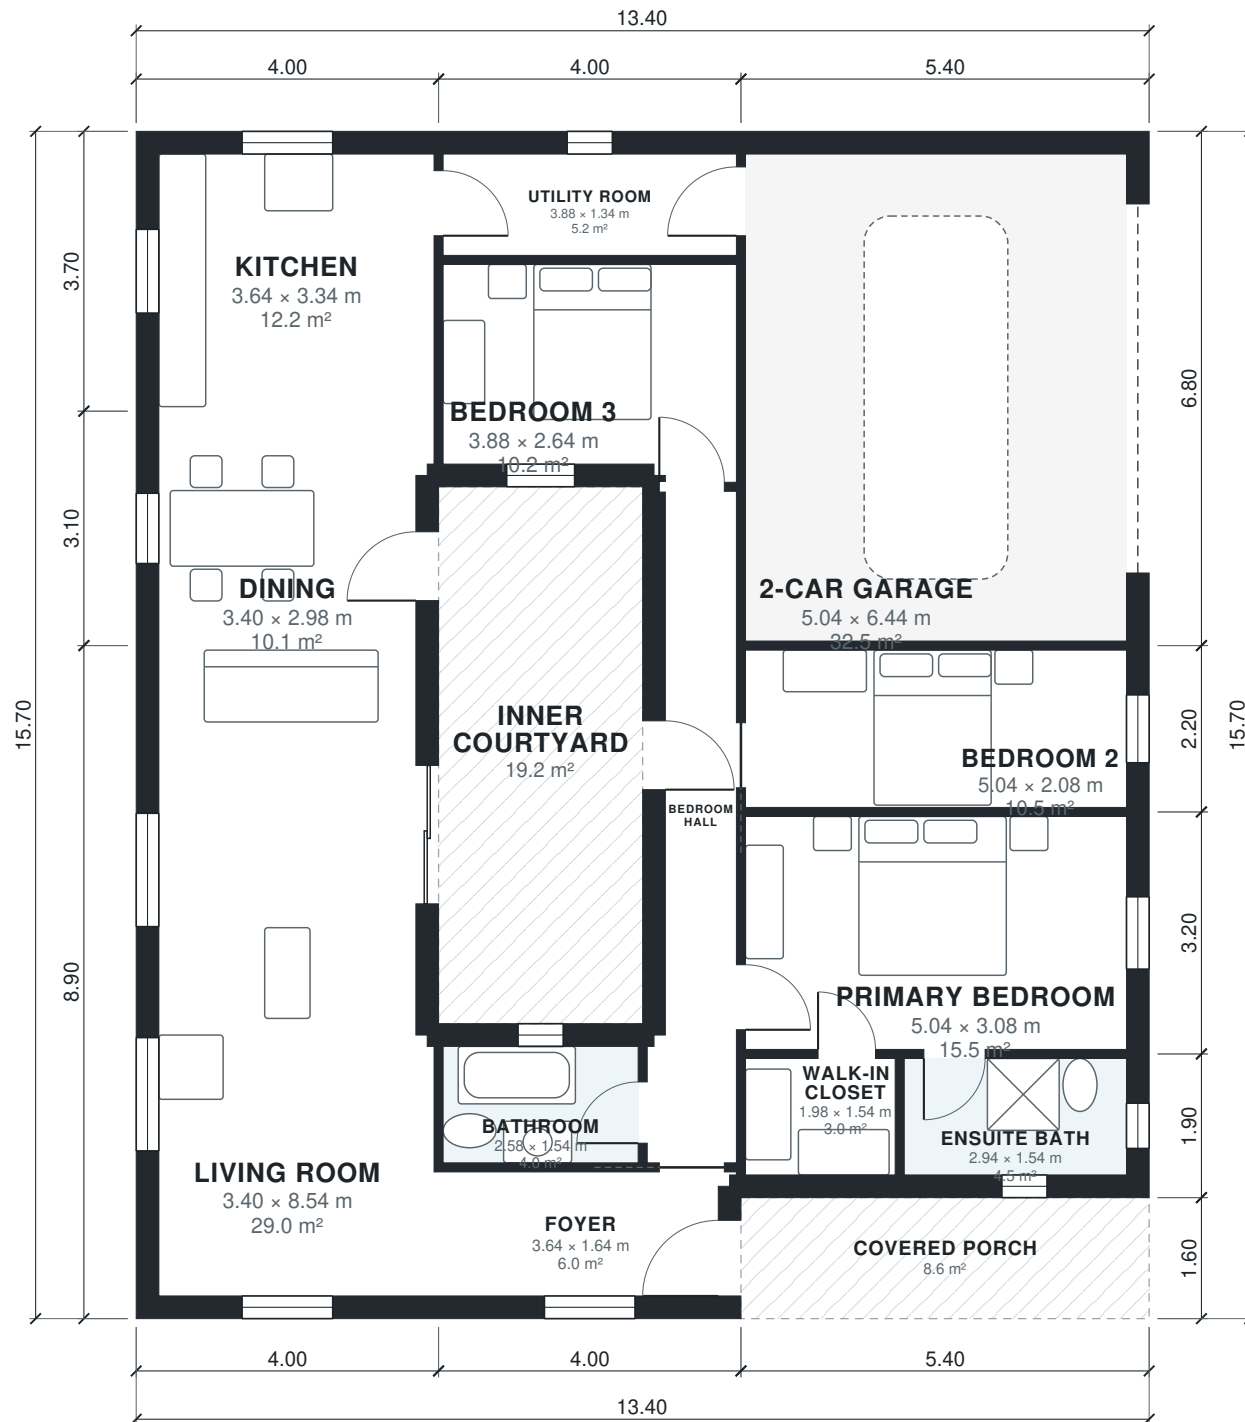


AI ARCHITECTURES

Plan Studio · ai-architectures.com

PROJECT

Mediterranean Courtyard House

Mediterranean

SHEET TITLE

Floor Plan

GROSS AREA (THIS LEVEL)

182.6 m²

GROSS AREA (TOTAL)

182.6 m²

ENVELOPE

13.40 × 15.70 m

SCALE

1:100 on A3

DATE

2026-10-11

PROJECT NO.

mediterranean-hous

CONCEPT DESIGN — NOT FOR CONSTRUCTION OR PERMIT. Generated with AI and may contain errors. Verify all dimensions and code requirements with a licensed architect or engineer.

SHEET

A-101

of 2

Area Schedule

LEVEL	ROOM	SIZE	NET AREA	GROSS AREA
1	2-Car Garage	5.04 × 6.44 m	32.5 m²	36.7 m²
1	Bathroom	2.58 × 1.54 m	4.0 m²	5.1 m²
1	Bedroom 2	5.04 × 2.08 m	10.5 m²	11.9 m²
1	Bedroom 3	3.88 × 2.64 m	10.2 m²	12.0 m²
1	Bedroom Hall	0.94 × 8.88 m	8.3 m²	11.7 m²
1	Dining	3.40 × 2.98 m	10.1 m²	12.4 m²
1	Ensuite Bath	2.94 × 1.54 m	4.5 m²	6.3 m²
1	Foyer	3.64 × 1.64 m	6.0 m²	8.0 m²
1	Kitchen	3.64 × 3.34 m	12.2 m²	14.8 m²
1	Living Room	3.40 × 8.54 m	29.0 m²	35.6 m²
1	Primary Bedroom	5.04 × 3.08 m	15.5 m²	17.3 m²
1	Utility Room	3.88 × 1.34 m	5.2 m²	6.8 m²
1	Walk-in Closet	1.98 × 1.54 m	3.0 m²	4.0 m²
1	Covered Porch (outdoor)	5.40 × 1.60 m	8.6 m²	8.6 m²
1	Inner Courtyard (outdoor)	2.70 × 7.10 m	19.2 m²	19.2 m²
Total indoor			151.1 m²	182.6 m²

AI ARCHITECTURES

Plan Studio · ai-architectures.com

PROJECT

Mediterranean Courtyard House

Mediterranean

SHEET TITLE

Area Schedule

GROSS AREA (THIS LEVEL)

182.6 m²

GROSS AREA (TOTAL)

182.6 m²

ENVELOPE

13.40 × 15.70 m

SCALE

NTS on A3

DATE

2026-10-11

PROJECT NO.

mediterranean-hous

CONCEPT DESIGN — NOT FOR CONSTRUCTION OR PERMIT. Generated with AI and may contain errors. Verify all dimensions and code requirements with a licensed architect or engineer.

SHEET

A-102