



AI ARCHITECTURES

Plan Studio · ai-architectures.com

PROJECT

Mediterranean Courtyard Ranch

Mediterranean

SHEET TITLE

Floor Plan

GROSS AREA (THIS LEVEL)

327.1 m²

GROSS AREA (TOTAL)

327.1 m²

ENVELOPE

23.30 × 16.10 m

SCALE

1:100 on A3

DATE

2026-10-11

PROJECT NO.


Mediterranean Cour

CONCEPT DESIGN — NOT FOR CONSTRUCTION OR PERMIT. Generated with AI and may contain errors. Verify all dimensions and code requirements with a licensed architect or engineer.

SHEET

A-101

of 2

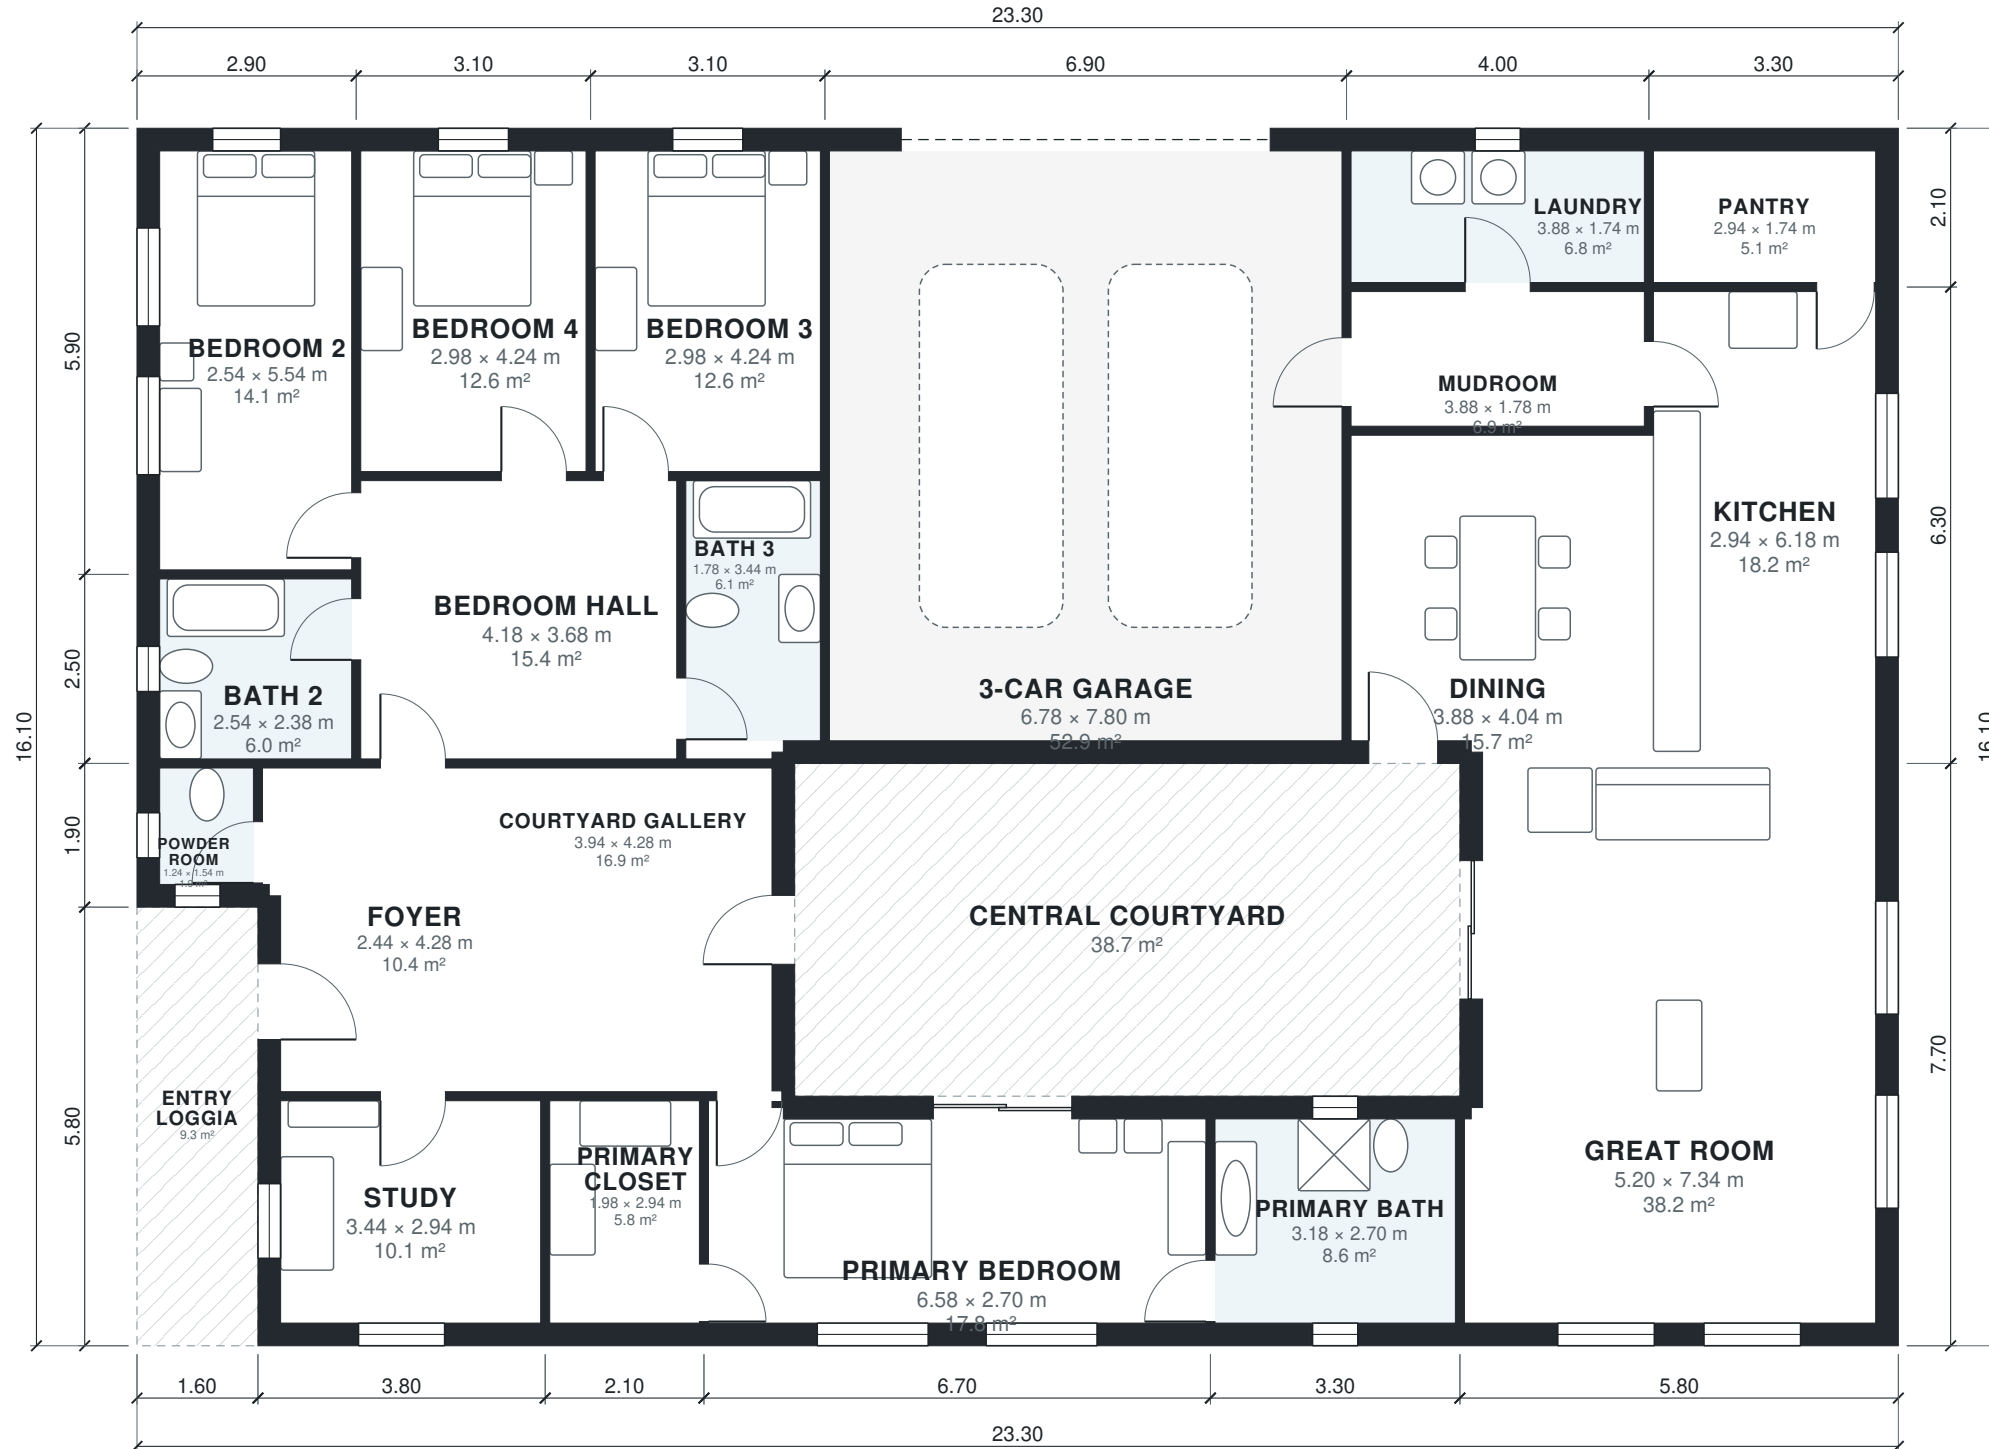

Area Schedule

LEVEL	ROOM	SIZE	NET AREA	GROSS AREA
1	3-Car Garage	6.78 × 7.80 m	52.9 m²	58.0 m²
1	Bath 2	2.54 × 2.38 m	6.0 m²	7.2 m²
1	Bath 3	1.78 × 3.44 m	6.1 m²	7.2 m²
1	Bedroom 2	2.54 × 5.54 m	14.1 m²	17.1 m²
1	Bedroom 3	2.98 × 4.24 m	12.6 m²	14.3 m²
1	Bedroom 4	2.98 × 4.24 m	12.6 m²	14.3 m²
1	Bedroom Hall	4.18 × 3.68 m	15.4 m²	16.3 m²
1	Courtyard Gallery	3.94 × 4.28 m	16.9 m²	18.9 m²
1	Dining	3.88 × 4.04 m	15.7 m²	17.6 m²
1	Foyer	2.44 × 4.28 m	10.4 m²	12.3 m²
1	Great Room	5.20 × 7.34 m	38.2 m²	44.7 m²
1	Kitchen	2.94 × 6.18 m	18.2 m²	20.8 m²
1	Laundry	3.88 × 1.74 m	6.8 m²	8.4 m²
1	Mudroom	3.88 × 1.78 m	6.9 m²	7.6 m²
1	Pantry	2.94 × 1.74 m	5.1 m²	6.9 m²
1	Powder Room	1.24 × 1.54 m	1.9 m²	3.0 m²
1	Primary Bath	3.18 × 2.70 m	8.6 m²	10.9 m²
1	Primary Bedroom	6.58 × 2.70 m	17.8 m²	22.1 m²
1	Primary Closet	1.98 × 2.94 m	5.8 m²	6.9 m²
1	Study	3.44 × 2.94 m	10.1 m²	12.5 m²
1	Central Courtyard (outdoor)	8.80 × 4.40 m	38.7 m²	38.7 m²
1	Entry Loggia (outdoor)	1.60 × 5.80 m	9.3 m²	9.3 m²
Total indoor			282.1 m²	327.1 m²

AI ARCHITECTURES

Plan Studio · ai-architectures.com

PROJECT

Mediterranean Courtyard Ranch

Mediterranean

SHEET TITLE

Area Schedule

GROSS AREA (THIS LEVEL)

327.1 m²

GROSS AREA (TOTAL)

327.1 m²

ENVELOPE

23.30 × 16.10 m

SCALE

NTS on A3

DATE

2026-10-11

PROJECT NO.

Mediterranean Cour

CONCEPT DESIGN — NOT FOR CONSTRUCTION OR PERMIT. Generated with AI and may contain errors. Verify all dimensions and code requirements with a licensed architect or engineer.

SHEET

A-102