



AI ARCHITECTURES
Plan Studio · ai-architectures.com

PROJECT
Mid-Century Modern Ranch
Mid-Century Modern

SHEET TITLE
Floor Plan

GROSS AREA (THIS LEVEL)
2,301 sq ft

GROSS AREA (TOTAL)
2,301 sq ft

ENVELOPE
61'-0" × 43'-0"

SCALE
1/8" = 1'-0" on Tabloid 11×17

DATE
2026-10-11


PROJECT NO.
mid-century-modern

CONCEPT DESIGN — NOT FOR CONSTRUCTION OR PERMIT. Generated with AI and may contain errors. Verify all dimensions and code requirements with a licensed architect or engineer.

SHEET

A-101

of 2

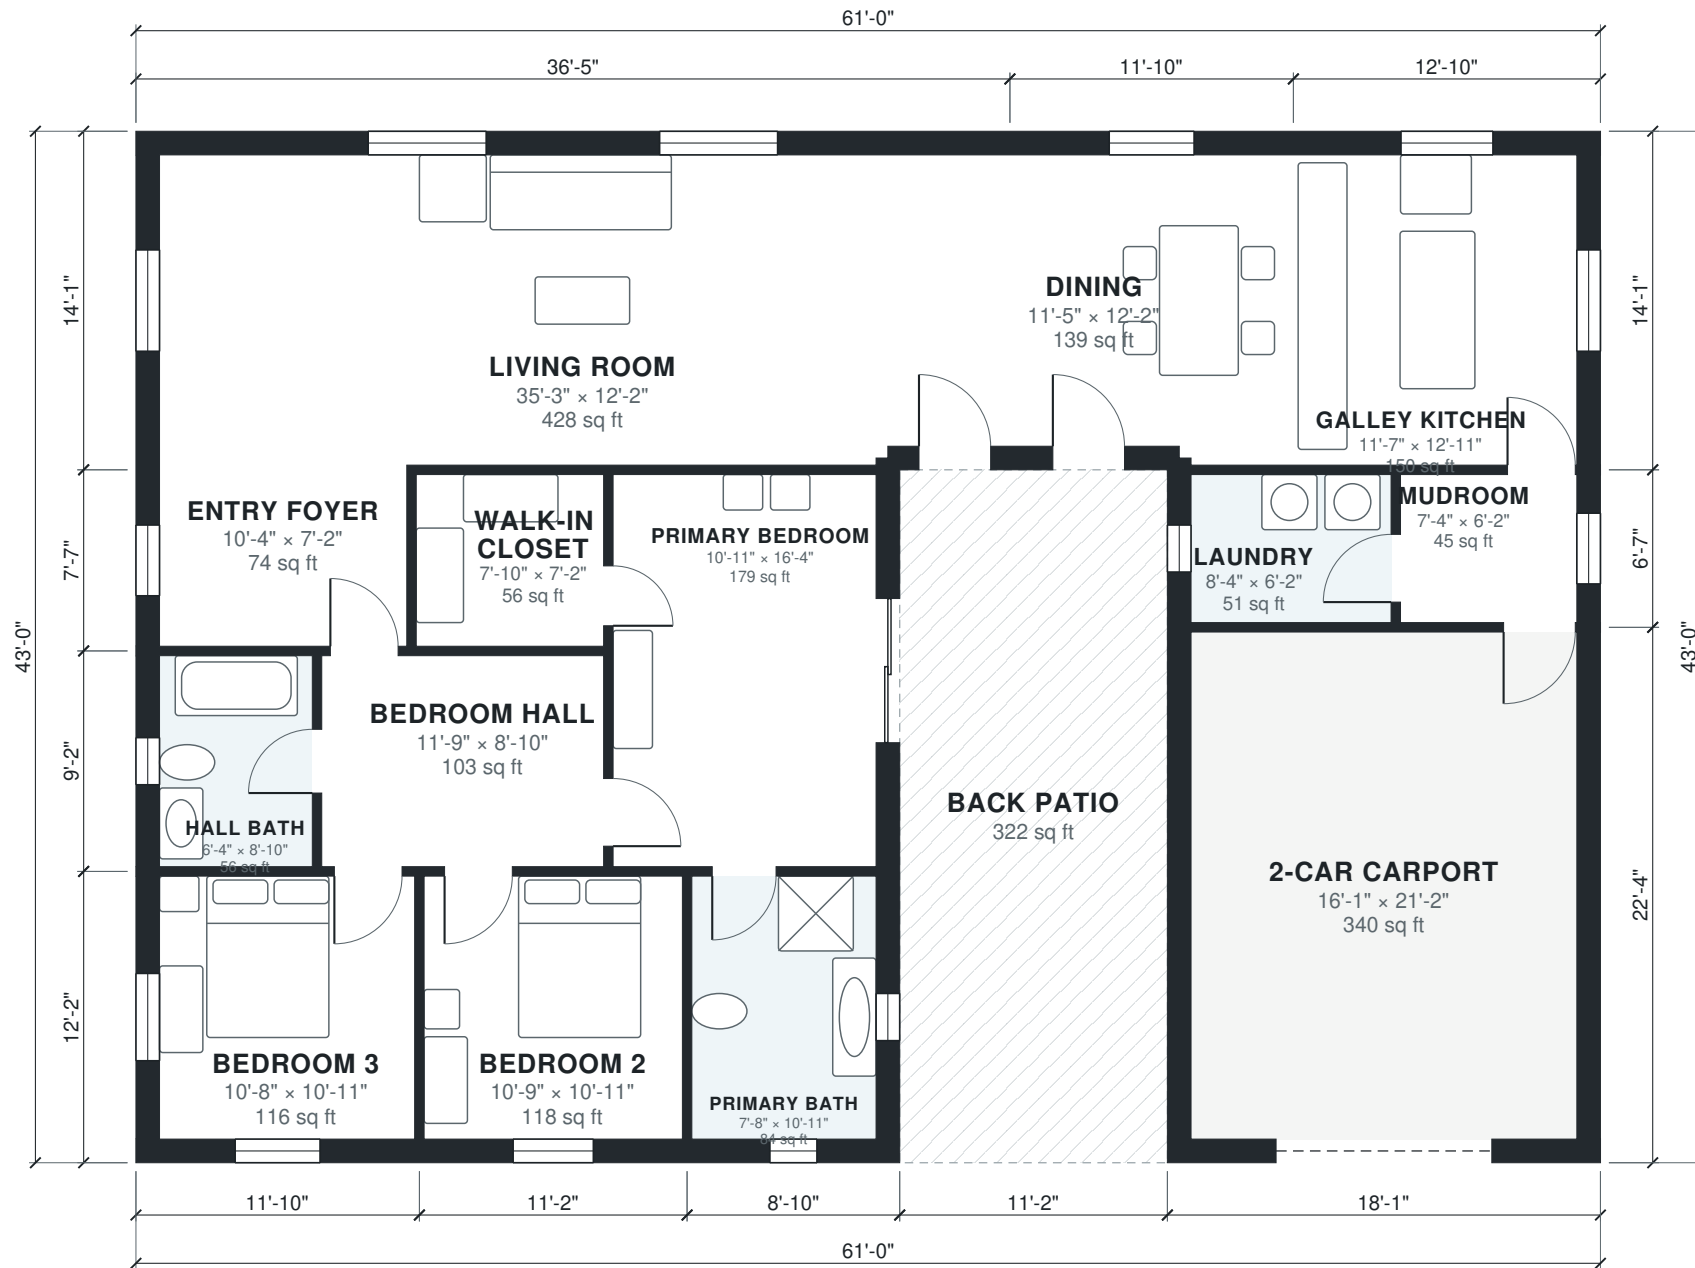

Area Schedule

LEVEL	ROOM	SIZE	NET AREA	GROSS AREA
1	2-Car Carport	16'-1" x 21'-2"	340 sq ft	403 sq ft
1	Bedroom 2	10'-9" x 10'-11"	118 sq ft	135 sq ft
1	Bedroom 3	10'-8" x 10'-11"	116 sq ft	143 sq ft
1	Bedroom Hall	11'-9" x 8'-10"	103 sq ft	112 sq ft
1	Dining	11'-5" x 12'-2"	139 sq ft	167 sq ft
1	Entry Foyer	10'-4" x 7'-2"	74 sq ft	87 sq ft
1	Galley Kitchen	11'-7" x 12'-11"	150 sq ft	181 sq ft
1	Hall Bath	6'-4" x 8'-10"	56 sq ft	69 sq ft
1	Laundry	8'-4" x 6'-2"	51 sq ft	62 sq ft
1	Living Room	35'-3" x 12'-2"	428 sq ft	514 sq ft
1	Mudroom	7'-4" x 6'-2"	45 sq ft	56 sq ft
1	Primary Bath	7'-8" x 10'-11"	84 sq ft	108 sq ft
1	Primary Bedroom	10'-11" x 16'-4"	179 sq ft	203 sq ft
1	Walk-in Closet	7'-10" x 7'-2"	56 sq ft	62 sq ft
1	Back Patio (outdoor)	11'-2" x 28'-10"	322 sq ft	322 sq ft
Total indoor			1,939 sq ft	2,301 sq ft

AI ARCHITECTURES

Plan Studio · ai-architectures.com

PROJECT

Mid-Century Modern Ranch

Mid-Century Modern

SHEET TITLE

Area Schedule

GROSS AREA (THIS LEVEL)

2,301 sq ft

GROSS AREA (TOTAL)

2,301 sq ft

ENVELOPE

61'-0" x 43'-0"

SCALE

NTS on Tabloid 11x17

DATE

2026-10-11

PROJECT NO.

mid-century-modern

CONCEPT DESIGN — NOT FOR CONSTRUCTION OR PERMIT. Generated with AI and may contain errors. Verify all dimensions and code requirements with a licensed architect or engineer.

SHEET

A-102