



AI ARCHITECTURES
Plan Studio · ai-architectures.com

PROJECT

Modern Cabin 2BR/2BA
Modern Cabin

SHEET TITLE

Floor Plan

GROSS AREA (THIS LEVEL)

995 sq ft

GROSS AREA (TOTAL)

995 sq ft

ENVELOPE

41'-8" × 28'-10"

SCALE

1/8" = 1'-0" on Tabloid 11×17

DATE

2026-10-11

PROJECT NO.


modern-cabin-plans

CONCEPT DESIGN — NOT FOR CONSTRUCTION OR PERMIT. Generated with AI and may contain errors. Verify all dimensions and code requirements with a licensed architect or engineer.

SHEET

A-101

of 2

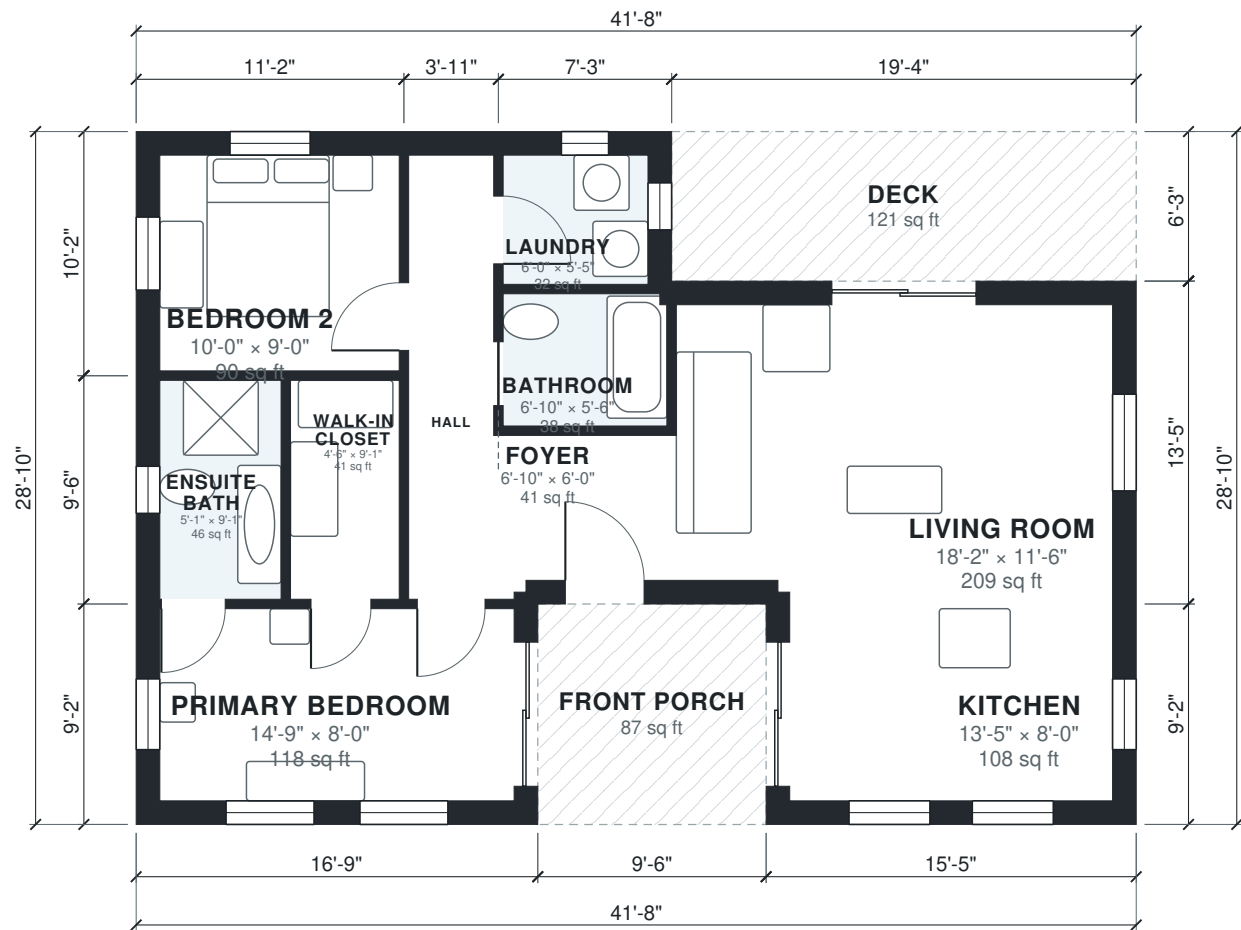

Area Schedule

LEVEL	ROOM	SIZE	NET AREA	GROSS AREA
1	Bathroom	6'-10" × 5'-6"	38 sq ft	43 sq ft
1	Bedroom 2	10'-0" × 9'-0"	90 sq ft	113 sq ft
1	Ensuite Bath	5'-1" × 9'-1"	46 sq ft	59 sq ft
1	Foyer	6'-10" × 6'-0"	41 sq ft	52 sq ft
1	Hall	3'-7" × 18'-6"	66 sq ft	78 sq ft
1	Kitchen	13'-5" × 8'-0"	108 sq ft	142 sq ft
1	Laundry	6'-0" × 5'-5"	33 sq ft	47 sq ft
1	Living Room	18'-2" × 11'-6"	209 sq ft	260 sq ft
1	Primary Bedroom	14'-9" × 8'-0"	118 sq ft	154 sq ft
1	Walk-in Closet	4'-6" × 9'-1"	41 sq ft	47 sq ft
1	Deck (outdoor)	19'-4" × 6'-3"	121 sq ft	121 sq ft
1	Front Porch (outdoor)	9'-6" × 9'-2"	87 sq ft	87 sq ft
Total indoor			788 sq ft	995 sq ft

AI ARCHITECTURES

Plan Studio · ai-architectures.com

PROJECT

Modern Cabin 2BR/2BA

Modern Cabin

SHEET TITLE

Area Schedule

GROSS AREA (THIS LEVEL)

995 sq ft

GROSS AREA (TOTAL)

995 sq ft

ENVELOPE

41'-8" × 28'-10"

SCALE

NTS on Tabloid 11×17

DATE

2026-10-11

PROJECT NO.

modern-cabin-plans

CONCEPT DESIGN — NOT FOR CONSTRUCTION OR PERMIT. Generated with AI and may contain errors. Verify all dimensions and code requirements with a licensed architect or engineer.

SHEET

A-102