


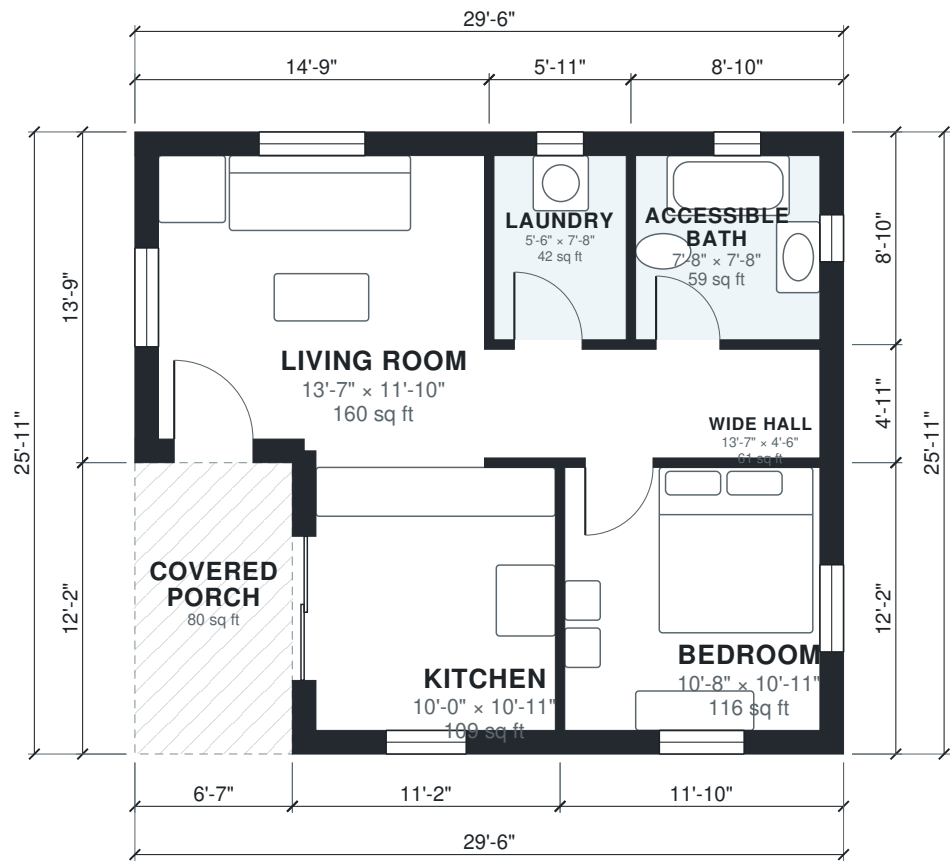

AI ARCHITECTURES Plan Studio · ai-architectures.com
PROJECT Accessible Mother-in-Law Cottage Cottage Craftsman
SHEET TITLE Floor Plan
GROSS AREA (THIS LEVEL) 686 sq ft
GROSS AREA (TOTAL) 686 sq ft
ENVELOPE 29'-6" × 25'-11"
SCALE 1/8" = 1'-0" on Tabloid 11×17
DATE 2026-10-11
PROJECT NO. mother-in-law-cott
CONCEPT DESIGN — NOT FOR CONSTRUCTION OR PERMIT. Generated with AI and may contain errors. Verify all dimensions and code requirements with a licensed architect or engineer.
SHEET A-101 of 2



Area Schedule

LEVEL	ROOM	SIZE	NET AREA	GROSS AREA
1	Accessible Bath	7'-8" × 7'-8"	59 sq ft	78 sq ft
1	Bedroom	10'-8" × 10'-11"	116 sq ft	143 sq ft
1	Kitchen	10'-0" × 10'-11"	109 sq ft	135 sq ft
1	Laundry	5'-6" × 7'-8"	42 sq ft	52 sq ft
1	Living Room	13'-7" × 11'-10"	160 sq ft	203 sq ft
1	Wide Hall	13'-7" × 4'-6"	61 sq ft	73 sq ft
1	Covered Porch (outdoor)	6'-7" × 12'-2"	80 sq ft	80 sq ft
Total indoor			549 sq ft	686 sq ft

AI ARCHITECTURES

Plan Studio · ai-architectures.com

PROJECT

Accessible Mother-in-Law Cottage

Cottage Craftsman

SHEET TITLE

Area Schedule

GROSS AREA (THIS LEVEL)

686 sq ft

GROSS AREA (TOTAL)

686 sq ft

ENVELOPE

29'-6" × 25'-11"

SCALE

NTS on Tabloid 11×17

DATE

2026-10-11

PROJECT NO.

mother-in-law-cott

CONCEPT DESIGN — NOT FOR CONSTRUCTION OR PERMIT. Generated with AI and may contain errors. Verify all dimensions and code requirements with a licensed architect or engineer.

SHEET

A-102