



AI ARCHITECTURES

Plan Studio · ai-architectures.com

PROJECT

Mountain Cabin, Story-and-a-Half

Mountain Rustic Cabin

SHEET TITLE

First Floor Plan

GROSS AREA (THIS LEVEL)

1,024 sq ft

GROSS AREA (TOTAL)

1,600 sq ft

ENVELOPE

40'-8" x 27'-11"

SCALE

1/8" = 1'-0" on Tabloid 11x17

DATE

2026-10-11

PROJECT NO.


mountain-cabin-pla

CONCEPT DESIGN — NOT FOR CONSTRUCTION OR PERMIT. Generated with AI and may contain errors. Verify all dimensions and code requirements with a licensed architect or engineer.

SHEET

A-101

of 3

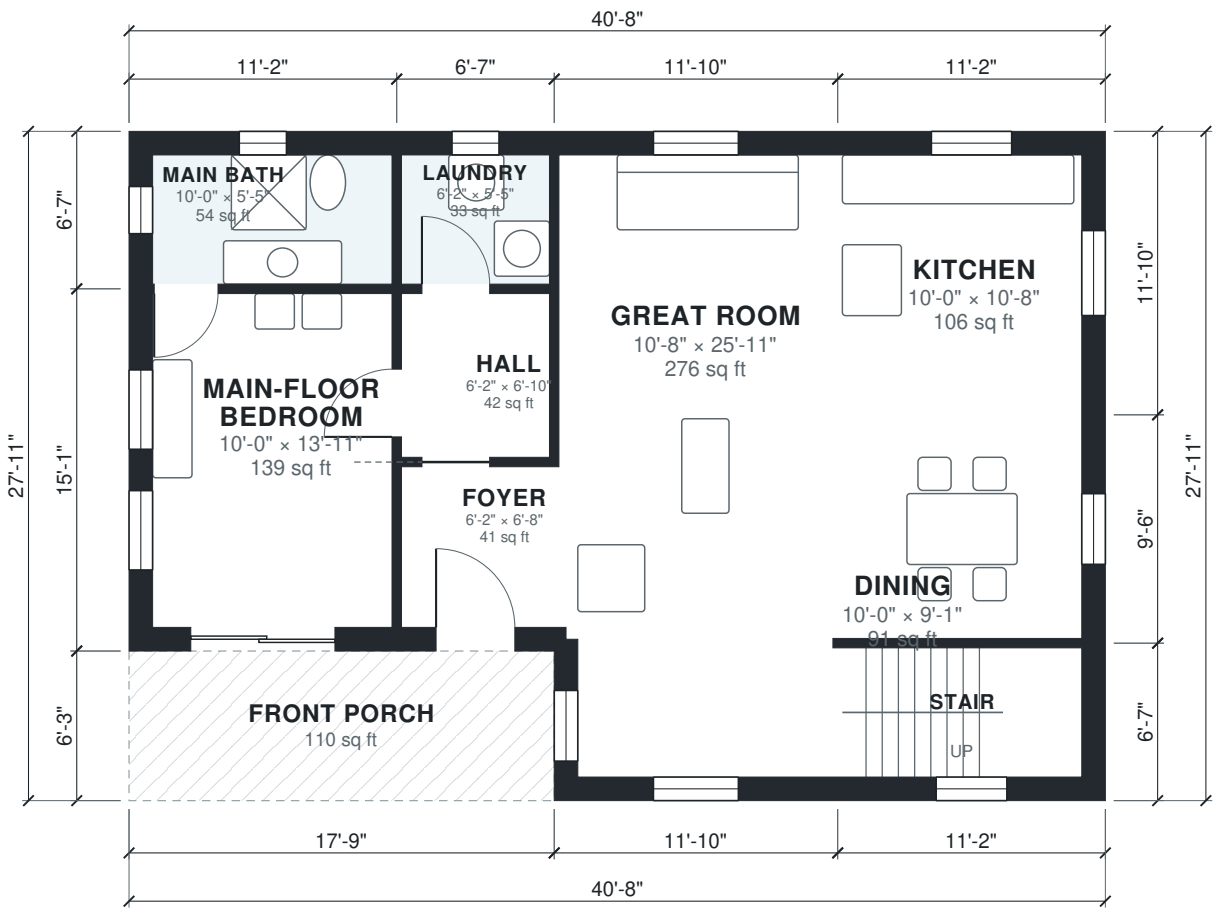



AI ARCHITECTURES

Plan Studio · ai-architectures.com

PROJECT

Mountain Cabin, Story-and-a-Half

Mountain Rustic Cabin

SHEET TITLE

Second Floor Plan

GROSS AREA (THIS LEVEL)

576 sq ft

GROSS AREA (TOTAL)

1,600 sq ft

ENVELOPE

40'-8" x 27'-11"

SCALE

1/8" = 1'-0" on Tabloid 11x17

DATE

2026-10-11

PROJECT NO.


mountain-cabin-pla

CONCEPT DESIGN — NOT FOR CONSTRUCTION OR PERMIT. Generated with AI and may contain errors. Verify all dimensions and code requirements with a licensed architect or engineer.

SHEET

A-102

of 3

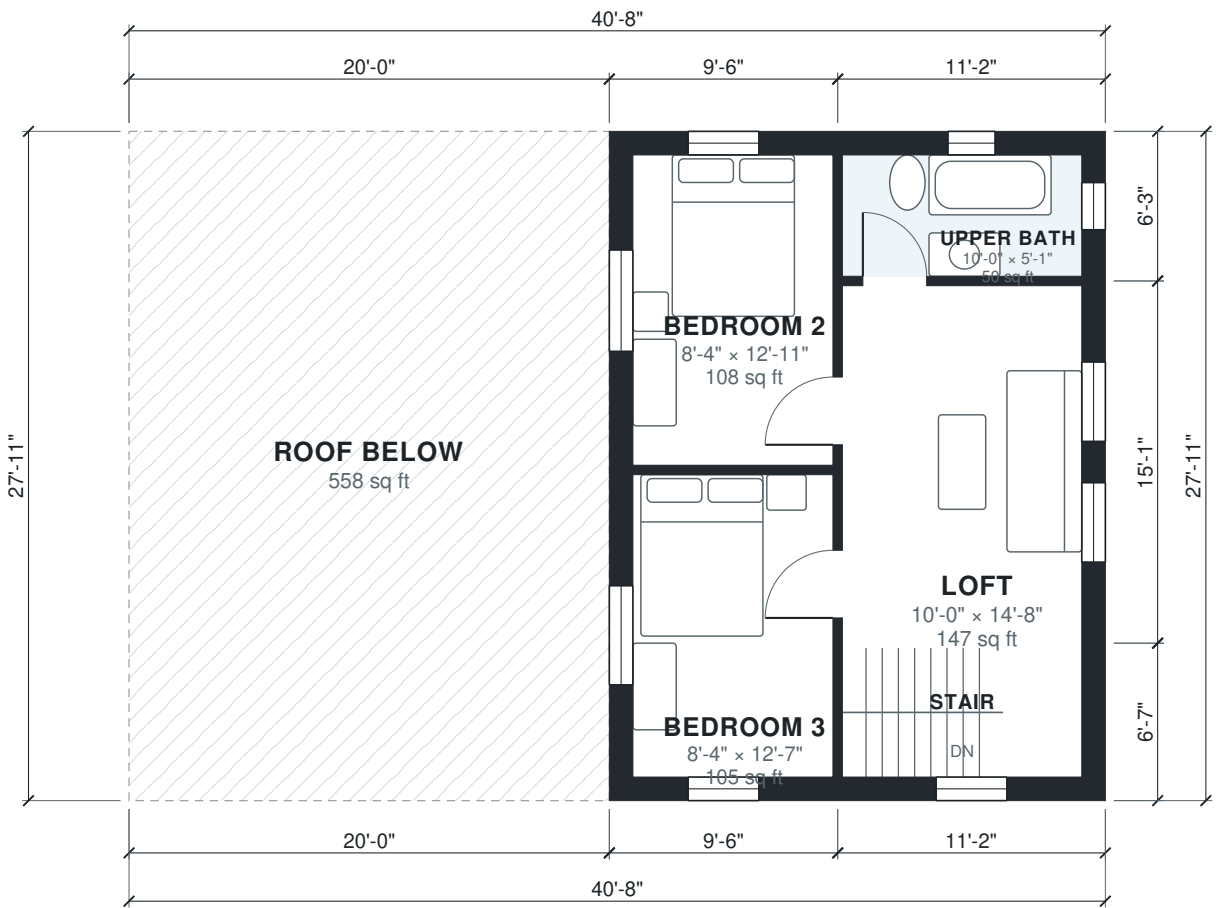

Area Schedule

LEVEL	ROOM	SIZE	NET AREA	GROSS AREA
1	Dining	10'-0" × 9'-1"	91 sq ft	106 sq ft
1	Foyer	6'-2" × 6'-8"	41 sq ft	52 sq ft
1	Great Room	10'-8" × 25'-11"	276 sq ft	329 sq ft
1	Hall	6'-2" × 6'-10"	42 sq ft	47 sq ft
1	Kitchen	10'-0" × 10'-8"	106 sq ft	132 sq ft
1	Laundry	6'-2" × 5'-5"	33 sq ft	43 sq ft
1	Main Bath	10'-0" × 5'-5"	54 sq ft	73 sq ft
1	Main-Floor Bedroom	10'-0" × 13'-11"	139 sq ft	168 sq ft
1	Stair	10'-0" × 5'-5"	54 sq ft	73 sq ft
1	Front Porch (outdoor)	17'-9" × 6'-3"	110 sq ft	110 sq ft
2	Bedroom 2	8'-4" × 12'-11"	108 sq ft	134 sq ft
2	Bedroom 3	8'-4" × 12'-7"	105 sq ft	131 sq ft
2	Loft	10'-0" × 14'-8"	147 sq ft	168 sq ft
2	Stair	10'-0" × 5'-5"	54 sq ft	73 sq ft
2	Upper Bath	10'-0" × 5'-1"	50 sq ft	70 sq ft
2	Roof Below (outdoor)	20'-0" × 27'-11"	558 sq ft	558 sq ft
Total indoor			1,298 sq ft	1,600 sq ft

AI ARCHITECTURES

Plan Studio · ai-architectures.com

PROJECT

Mountain Cabin, Story-and-a-Half

Mountain Rustic Cabin

SHEET TITLE

Area Schedule

GROSS AREA (THIS LEVEL)

1,024 sq ft

GROSS AREA (TOTAL)

1,600 sq ft

ENVELOPE

40'-8" × 27'-11"

SCALE

NTS on Tabloid 11×17

DATE

2026-10-11

PROJECT NO.

mountain-cabin-pla

CONCEPT DESIGN — NOT FOR CONSTRUCTION OR PERMIT. Generated with AI and may contain errors. Verify all dimensions and code requirements with a licensed architect or engineer.

SHEET

A-103