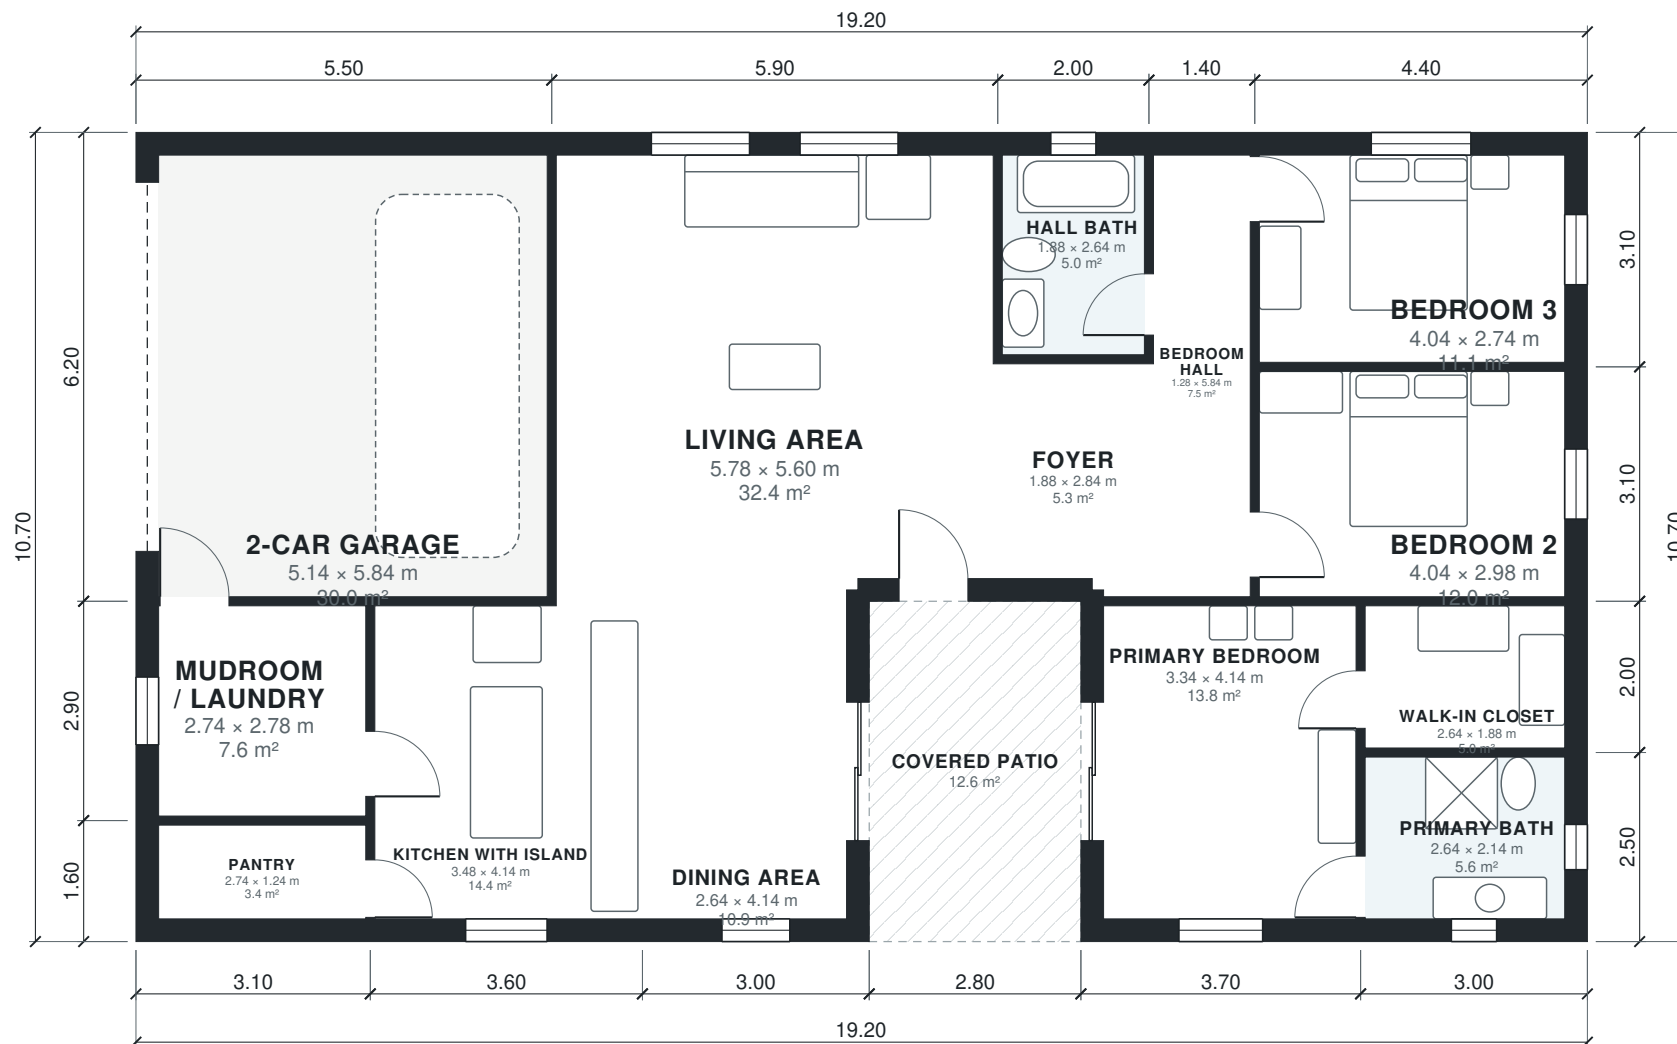


AI ARCHITECTURES

Plan Studio · ai-architectures.com

PROJECT

Single-Story 3BR Split-Plan Home with

Modern Ranch

SHEET TITLE

Floor Plan

GROSS AREA (THIS LEVEL)

192.8 m²

GROSS AREA (TOTAL)

192.8 m²

ENVELOPE

19.20 x 10.70 m

SCALE

1:100 on A3

DATE

2026-10-11

PROJECT NO.

Single-Story 3BR S

CONCEPT DESIGN — NOT FOR CONSTRUCTION OR PERMIT. Generated with AI and may contain errors. Verify all dimensions and code requirements with a licensed architect or engineer.

SHEET

A-101

of 2

Area Schedule

LEVEL	ROOM	SIZE	NET AREA	GROSS AREA
1	2-Car Garage	5.14 × 5.84 m	30.0 m²	34.1 m²
1	Bedroom 2	4.04 × 2.98 m	12.0 m²	13.6 m²
1	Bedroom 3	4.04 × 2.74 m	11.1 m²	13.6 m²
1	Bedroom Hall	1.28 × 5.84 m	7.5 m²	8.7 m²
1	Dining Area	2.64 × 4.14 m	10.9 m²	13.5 m²
1	Foyer	1.88 × 2.84 m	5.3 m²	6.4 m²
1	Hall Bath	1.88 × 2.64 m	5.0 m²	6.0 m²
1	Kitchen with Island	3.48 × 4.14 m	14.4 m²	16.2 m²
1	Living Area	5.78 × 5.60 m	32.4 m²	36.6 m²
1	Mudroom / Laundry	2.74 × 2.78 m	7.6 m²	9.0 m²
1	Pantry	2.74 × 1.24 m	3.4 m²	5.0 m²
1	Primary Bath	2.64 × 2.14 m	5.7 m²	7.5 m²
1	Primary Bedroom	3.34 × 4.14 m	13.8 m²	16.6 m²
1	Walk-in Closet	2.64 × 1.88 m	5.0 m²	6.0 m²
1	Covered Patio (outdoor)	2.80 × 4.50 m	12.6 m²	12.6 m²
Total indoor			164.1 m²	192.8 m²

AI ARCHITECTURES

Plan Studio · ai-architectures.com

PROJECT

Single-Story 3BR Split-Plan Home with

Modern Ranch

SHEET TITLE

Area Schedule

GROSS AREA (THIS LEVEL)

192.8 m²

GROSS AREA (TOTAL)

192.8 m²

ENVELOPE

19.20 × 10.70 m

SCALE

NTS on A3

DATE

2026-10-11

PROJECT NO.

Single-Story 3BR S

CONCEPT DESIGN — NOT FOR CONSTRUCTION OR PERMIT. Generated with AI and may contain errors. Verify all dimensions and code requirements with a licensed architect or engineer.

SHEET

A-102

of 2