


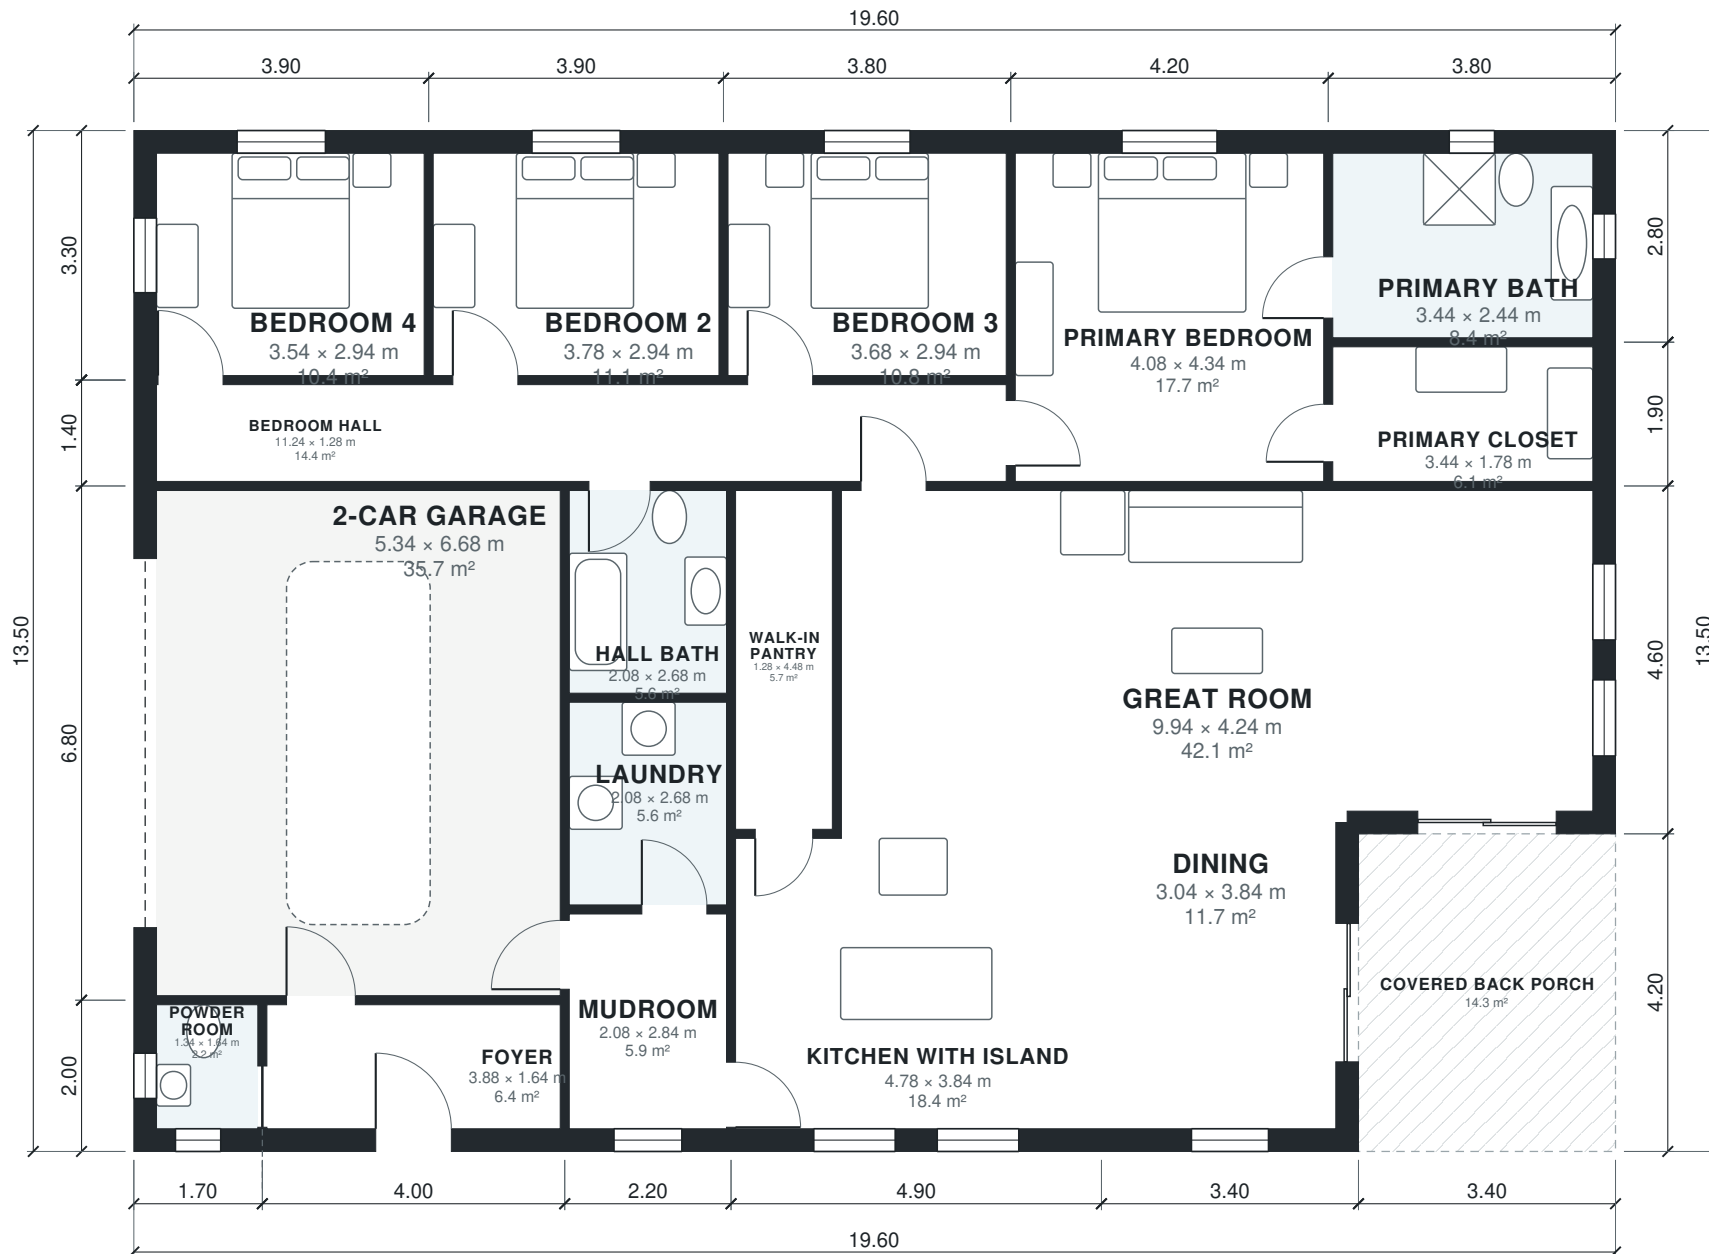

AI ARCHITECTURES

Plan Studio · ai-architectures.com

PROJECT

Single-Story Farmhouse, 4 Bed

Modern Farmhouse

SHEET TITLE

Floor Plan

GROSS AREA (THIS LEVEL)

250.3 m²

GROSS AREA (TOTAL)

250.3 m²

ENVELOPE

19.60 × 13.50 m

SCALE

1:100 on A3

DATE

2026-10-10

PROJECT NO.

Single-Story Farmh

CONCEPT DESIGN — NOT FOR CONSTRUCTION OR PERMIT. Generated with AI and may contain errors. Verify all dimensions and code requirements with a licensed architect or engineer.

SHEET

A-101

of 2

Area Schedule

LEVEL	ROOM	SIZE	NET AREA	GROSS AREA
1	2-Car Garage	5.34 × 6.68 m	35.7 m²	38.8 m²
1	Bedroom 2	3.78 × 2.94 m	11.1 m²	12.9 m²
1	Bedroom 3	3.68 × 2.94 m	10.8 m²	12.5 m²
1	Bedroom 4	3.54 × 2.94 m	10.4 m²	12.9 m²
1	Bedroom Hall	11.24 × 1.28 m	14.4 m²	16.2 m²
1	Dining	3.04 × 3.84 m	11.7 m²	14.3 m²
1	Foyer	3.88 × 1.64 m	6.4 m²	8.0 m²
1	Great Room	9.94 × 4.24 m	42.1 m²	47.4 m²
1	Hall Bath	2.08 × 2.68 m	5.6 m²	6.2 m²
1	Kitchen with Island	4.78 × 3.84 m	18.4 m²	20.6 m²
1	Laundry	2.08 × 2.68 m	5.6 m²	6.2 m²
1	Mudroom	2.08 × 2.84 m	5.9 m²	7.0 m²
1	Powder Room	1.34 × 1.64 m	2.2 m²	3.4 m²
1	Primary Bath	3.44 × 2.44 m	8.4 m²	10.6 m²
1	Primary Bedroom	4.08 × 4.34 m	17.7 m²	19.7 m²
1	Primary Closet	3.44 × 1.78 m	6.1 m²	7.2 m²
1	Walk-in Pantry	1.28 × 4.48 m	5.7 m²	6.4 m²
1	Covered Back Porch (outdoor)	3.40 × 4.20 m	14.3 m²	14.3 m²
Total indoor			218.1 m²	250.3 m²

AI ARCHITECTURES

Plan Studio · ai-architectures.com

PROJECT

Single-Story Farmhouse, 4 Bed

Modern Farmhouse

SHEET TITLE

Area Schedule

GROSS AREA (THIS LEVEL)

250.3 m²

GROSS AREA (TOTAL)

250.3 m²

ENVELOPE

19.60 × 13.50 m

SCALE

NTS on A3

DATE

2026-10-10

PROJECT NO.

Single-Story Farmh

CONCEPT DESIGN — NOT FOR CONSTRUCTION OR PERMIT. Generated with AI and may contain errors. Verify all dimensions and code requirements with a licensed architect or engineer.

SHEET

A-102

of 2