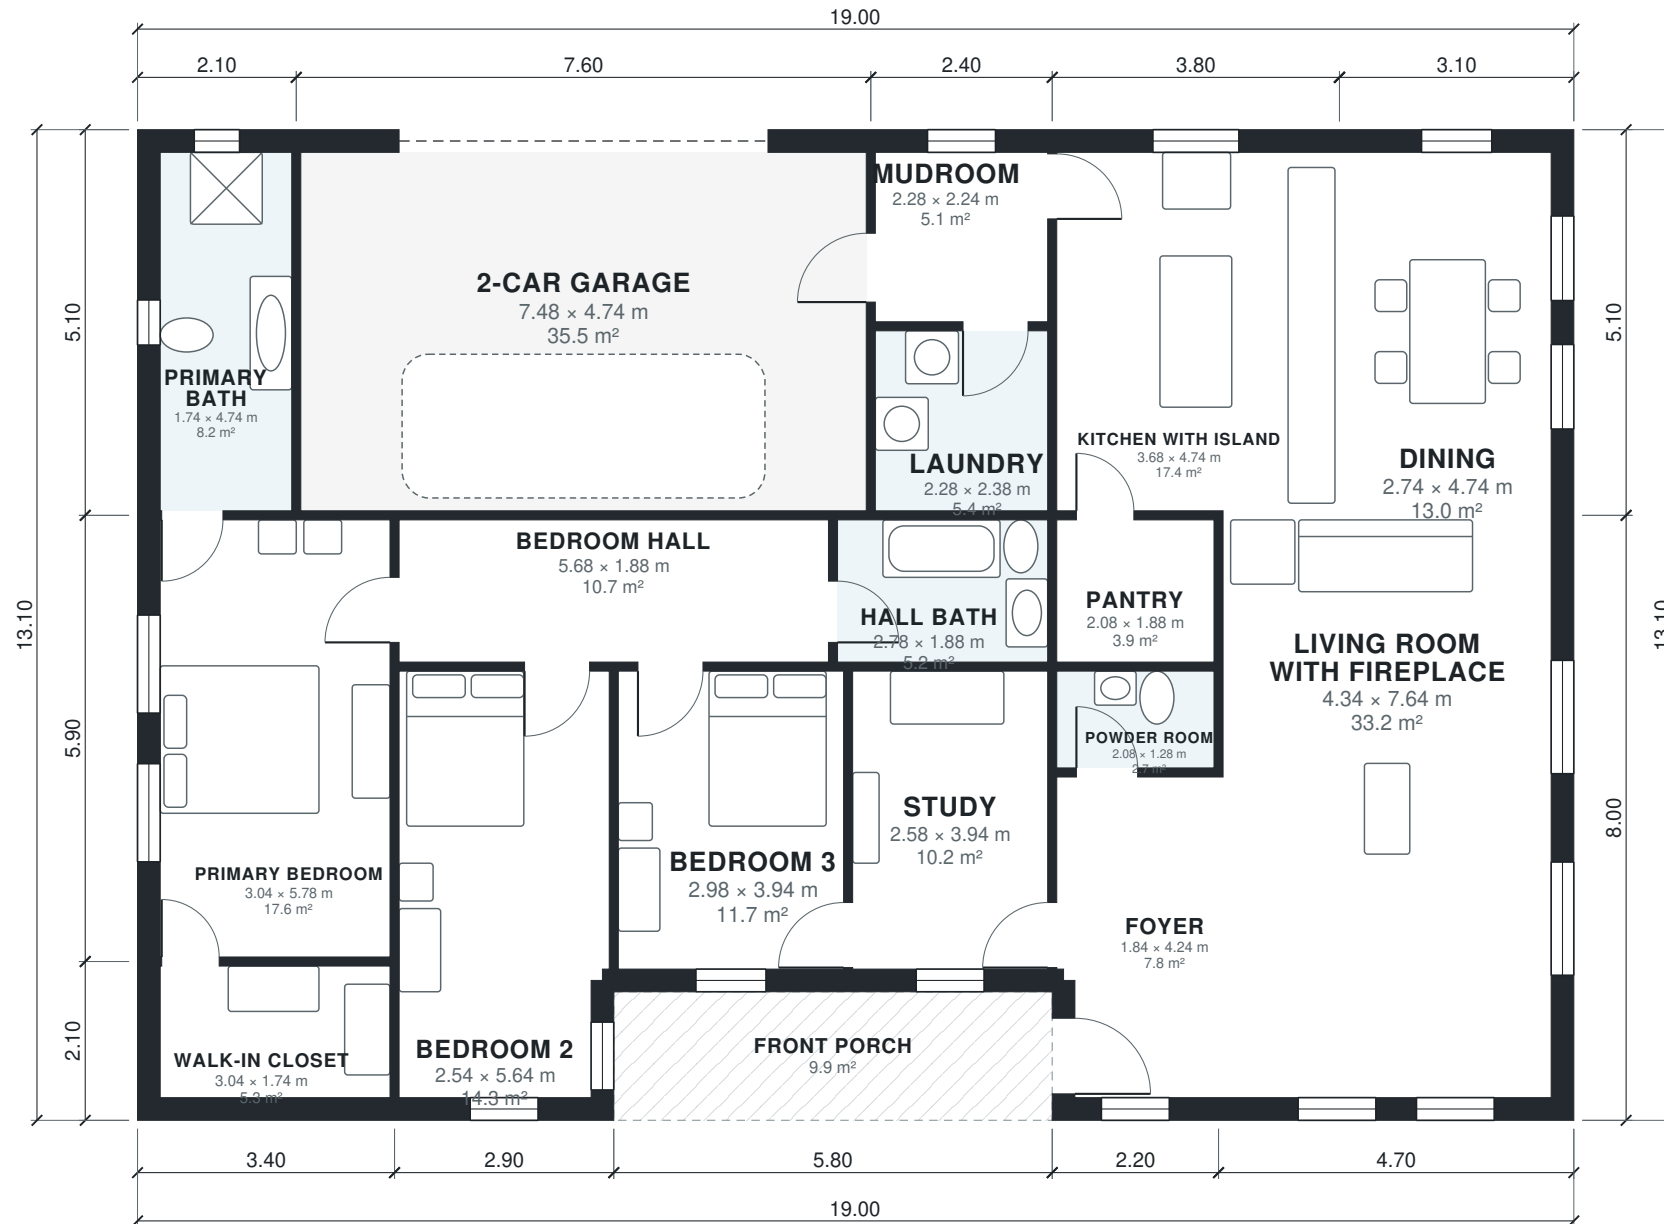


AI ARCHITECTURES

Plan Studio · ai-architectures.com

PROJECT

Prairie-Style Single-Story Home

Prairie Style

SHEET TITLE

Floor Plan

GROSS AREA (THIS LEVEL)

239.0 m²

GROSS AREA (TOTAL)

239.0 m²

ENVELOPE

19.00 × 13.10 m

SCALE

1:100 on A3

DATE

2026-10-11

PROJECT NO.

Prairie-Style Sing

CONCEPT DESIGN — NOT FOR CONSTRUCTION OR PERMIT. Generated with AI and may contain errors. Verify all dimensions and code requirements with a licensed architect or engineer.

SHEET

A-101

of 2

Area Schedule

LEVEL	ROOM	SIZE	NET AREA	GROSS AREA
1	2-Car Garage	7.48 × 4.74 m	35.5 m²	38.8 m²
1	Bedroom 2	2.54 × 5.64 m	14.3 m²	17.4 m²
1	Bedroom 3	2.98 × 3.94 m	11.7 m²	13.3 m²
1	Bedroom Hall	5.68 × 1.88 m	10.7 m²	11.6 m²
1	Dining	2.74 × 4.74 m	13.0 m²	15.8 m²
1	Foyer	1.84 × 4.24 m	7.8 m²	10.1 m²
1	Hall Bath	2.78 × 1.88 m	5.2 m²	5.8 m²
1	Kitchen with Island	3.68 × 4.74 m	17.4 m²	19.4 m²
1	Laundry	2.28 × 2.38 m	5.4 m²	6.0 m²
1	Living Room with Fireplace	4.34 × 7.64 m	33.2 m²	37.6 m²
1	Mudroom	2.28 × 2.24 m	5.1 m²	6.2 m²
1	Pantry	2.08 × 1.88 m	3.9 m²	4.4 m²
1	Powder Room	2.08 × 1.28 m	2.7 m²	3.1 m²
1	Primary Bath	1.74 × 4.74 m	8.2 m²	10.7 m²
1	Primary Bedroom	3.04 × 5.78 m	17.6 m²	20.1 m²
1	Study	2.58 × 3.94 m	10.2 m²	11.6 m²
1	Walk-in Closet	3.04 × 1.74 m	5.3 m²	7.1 m²
1	Front Porch (outdoor)	5.80 × 1.70 m	9.9 m²	9.9 m²
Total indoor			207.2 m²	239.0 m²

AI ARCHITECTURES

Plan Studio · ai-architectures.com

PROJECT

Prairie-Style Single-Story Home

Prairie Style

SHEET TITLE

Area Schedule

GROSS AREA (THIS LEVEL)

239.0 m²

GROSS AREA (TOTAL)

239.0 m²

ENVELOPE

19.00 × 13.10 m

SCALE

NTS on A3

DATE

2026-10-11

PROJECT NO.

Prairie-Style Sing

CONCEPT DESIGN — NOT FOR CONSTRUCTION OR PERMIT. Generated with AI and may contain errors. Verify all dimensions and code requirements with a licensed architect or engineer.

SHEET

A-102

of 2