



AI ARCHITECTURES

Plan Studio · ai-architectures.com

PROJECT

3-Bed Split-Plan Ranch with 3-Car Ga

Ranch

SHEET TITLE

Floor Plan

GROSS AREA (THIS LEVEL)

2,775 sq ft

GROSS AREA (TOTAL)

2,775 sq ft

ENVELOPE

64'-8" x 44'-7"

SCALE

1/8" = 1'-0" on Tabloid 11x17

DATE

2026-10-11

PROJECT NO.


ranch-house-plans-

CONCEPT DESIGN — NOT FOR CONSTRUCTION OR PERMIT. Generated with AI and may contain errors. Verify all dimensions and code requirements with a licensed architect or engineer.

SHEET

A-101

of 2

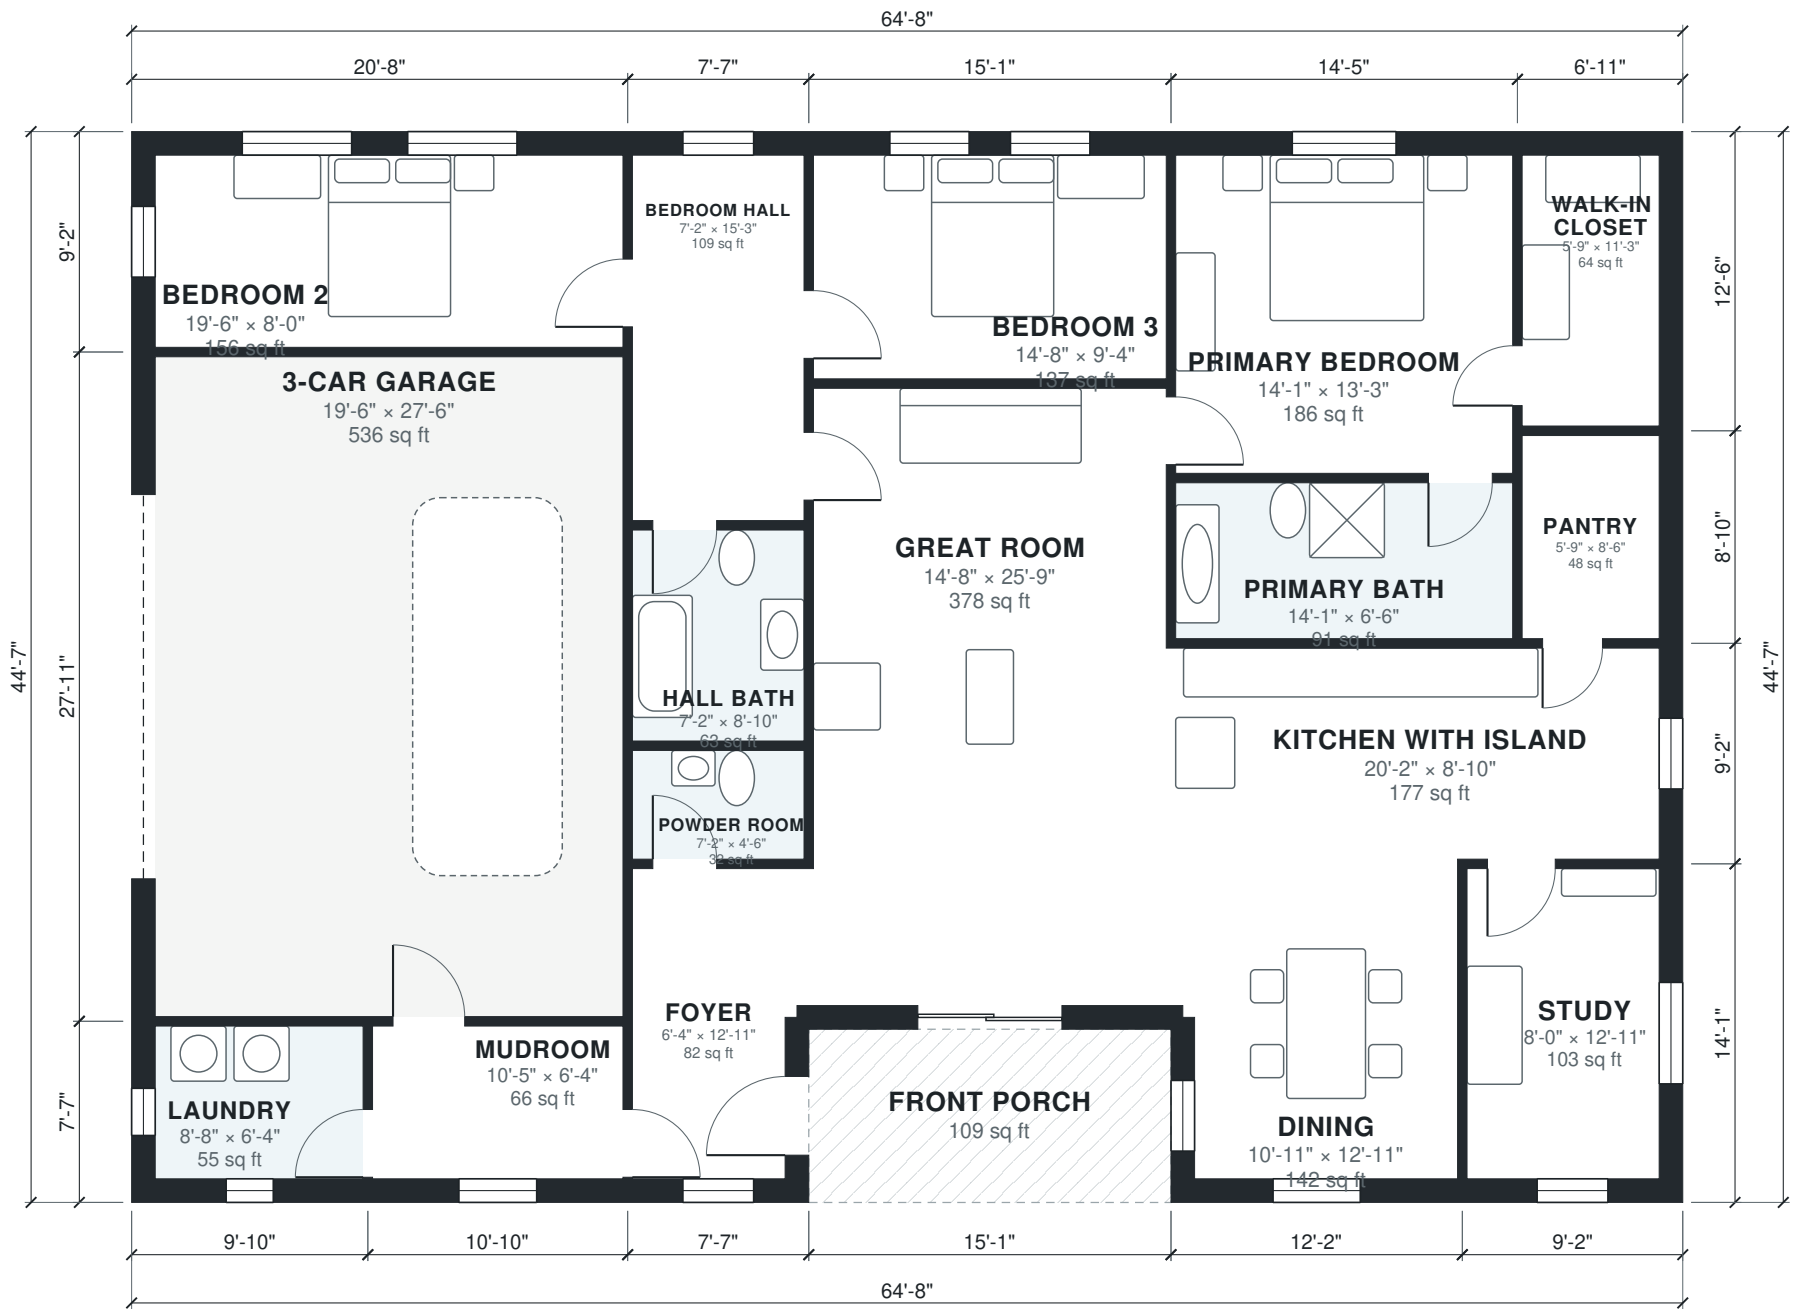

Area Schedule

LEVEL	ROOM	SIZE	NET AREA	GROSS AREA
1	3-Car Garage	19'-6" × 27'-6"	536 sq ft	576 sq ft
1	Bedroom 2	19'-6" × 8'-0"	156 sq ft	190 sq ft
1	Bedroom 3	14'-8" × 9'-4"	137 sq ft	158 sq ft
1	Bedroom Hall	7'-2" × 15'-3"	109 sq ft	124 sq ft
1	Dining	10'-11" × 12'-11"	142 sq ft	171 sq ft
1	Foyer	6'-4" × 12'-11"	82 sq ft	106 sq ft
1	Great Room	14'-8" × 25'-9"	378 sq ft	406 sq ft
1	Hall Bath	7'-2" × 8'-10"	63 sq ft	69 sq ft
1	Kitchen with Island	20'-2" × 8'-10"	177 sq ft	196 sq ft
1	Laundry	8'-8" × 6'-4"	55 sq ft	74 sq ft
1	Mudroom	10'-5" × 6'-4"	66 sq ft	82 sq ft
1	Pantry	5'-9" × 8'-6"	48 sq ft	61 sq ft
1	Powder Room	7'-2" × 4'-6"	32 sq ft	37 sq ft
1	Primary Bath	14'-1" × 6'-6"	91 sq ft	99 sq ft
1	Primary Bedroom	14'-1" × 13'-3"	186 sq ft	208 sq ft
1	Study	8'-0" × 12'-11"	103 sq ft	130 sq ft
1	Walk-in Closet	5'-9" × 11'-3"	64 sq ft	86 sq ft
1	Front Porch (outdoor)	15'-1" × 7'-3"	109 sq ft	109 sq ft
Total indoor			2,427 sq ft	2,775 sq ft

AI ARCHITECTURES

Plan Studio · ai-architectures.com

PROJECT

3-Bed Split-Plan Ranch with 3-Car Garage

Ranch

SHEET TITLE

Area Schedule

GROSS AREA (THIS LEVEL)

2,775 sq ft

GROSS AREA (TOTAL)

2,775 sq ft

ENVELOPE

64'-8" × 44'-7"

SCALE

NTS on Tabloid 11×17

DATE

2026-10-11

PROJECT NO.

ranch-house-plans-

CONCEPT DESIGN — NOT FOR CONSTRUCTION OR PERMIT. Generated with AI and may contain errors. Verify all dimensions and code requirements with a licensed architect or engineer.

SHEET

A-102

of 2