



AI ARCHITECTURES

Plan Studio · ai-architectures.com

PROJECT

Ranch with In-Law Suite

Modern Ranch

SHEET TITLE

Floor Plan

GROSS AREA (THIS LEVEL)

2,842 sq ft

GROSS AREA (TOTAL)

2,842 sq ft

ENVELOPE

67'-3" x 46'-3"

SCALE

1/8" = 1'-0" on Tabloid 11x17

DATE

2026-10-11

PROJECT NO.


ranch-house-plans-

CONCEPT DESIGN — NOT FOR CONSTRUCTION OR PERMIT. Generated with AI and may contain errors. Verify all dimensions and code requirements with a licensed architect or engineer.

SHEET

A-101

of 2

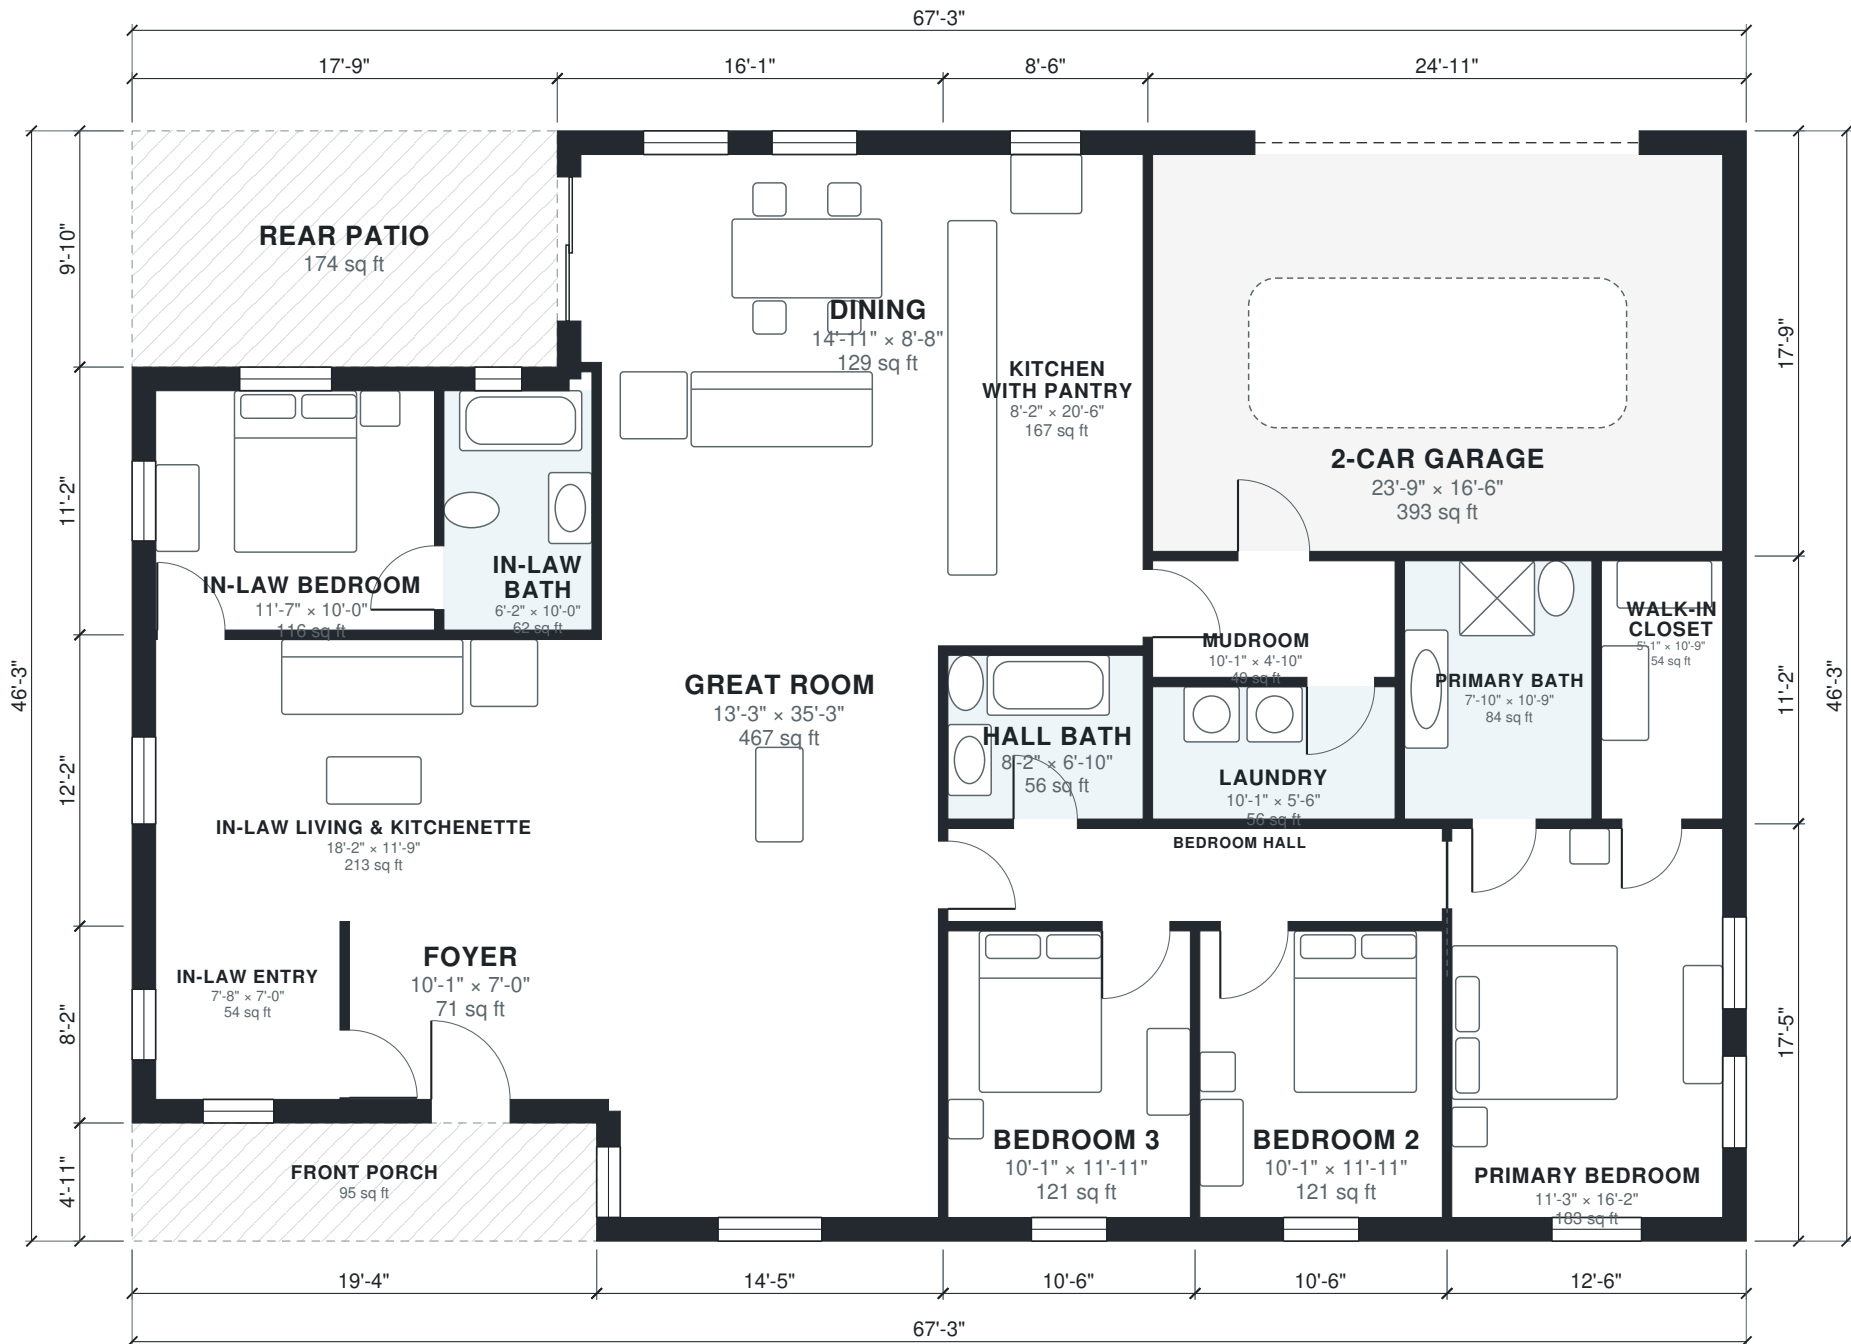

Area Schedule

LEVEL	ROOM	SIZE	NET AREA	GROSS AREA
1	2-Car Garage	23'-9" × 16'-6"	393 sq ft	442 sq ft
1	Bedroom 2	10'-1" × 11'-11"	121 sq ft	138 sq ft
1	Bedroom 3	10'-1" × 11'-11"	121 sq ft	138 sq ft
1	Bedroom Hall	20'-7" × 3'-10"	80 sq ft	90 sq ft
1	Dining	14'-11" × 8'-8"	129 sq ft	158 sq ft
1	Foyer	10'-1" × 7'-0"	71 sq ft	86 sq ft
1	Great Room	13'-3" × 35'-3"	467 sq ft	526 sq ft
1	Hall Bath	8'-2" × 6'-10"	56 sq ft	62 sq ft
1	In-Law Bath	6'-2" × 10'-0"	62 sq ft	73 sq ft
1	In-Law Bedroom	11'-7" × 10'-0"	116 sq ft	143 sq ft
1	In-Law Entry	7'-8" × 7'-0"	54 sq ft	73 sq ft
1	In-Law Living & Kitchenette	18'-2" × 11'-9"	213 sq ft	235 sq ft
1	Kitchen with Pantry	8'-2" × 20'-6"	167 sq ft	185 sq ft
1	Laundry	10'-1" × 5'-6"	56 sq ft	62 sq ft
1	Mudroom	10'-1" × 4'-10"	49 sq ft	55 sq ft
1	Primary Bath	7'-10" × 10'-9"	84 sq ft	91 sq ft
1	Primary Bedroom	11'-3" × 16'-2"	183 sq ft	217 sq ft
1	Walk-in Closet	5'-1" × 10'-9"	54 sq ft	70 sq ft
1	Front Porch (outdoor)	19'-4" × 4'-11"	95 sq ft	95 sq ft
1	Rear Patio (outdoor)	17'-9" × 9'-10"	174 sq ft	174 sq ft
Total indoor			2,474 sq ft	2,842 sq ft

AI ARCHITECTURES

Plan Studio · ai-architectures.com

PROJECT

Ranch with In-Law Suite

Modern Ranch

SHEET TITLE

Area Schedule

GROSS AREA (THIS LEVEL)

2,842 sq ft

GROSS AREA (TOTAL)

2,842 sq ft

ENVELOPE

67'-3" × 46'-3"

SCALE

NTS on Tabloid 11×17

DATE

2026-10-11

PROJECT NO.

ranch-house-plans-

CONCEPT DESIGN — NOT FOR CONSTRUCTION OR PERMIT. Generated with AI and may contain errors. Verify all dimensions and code requirements with a licensed architect or engineer.

SHEET

A-102